


34 High Street Botley Block Plan

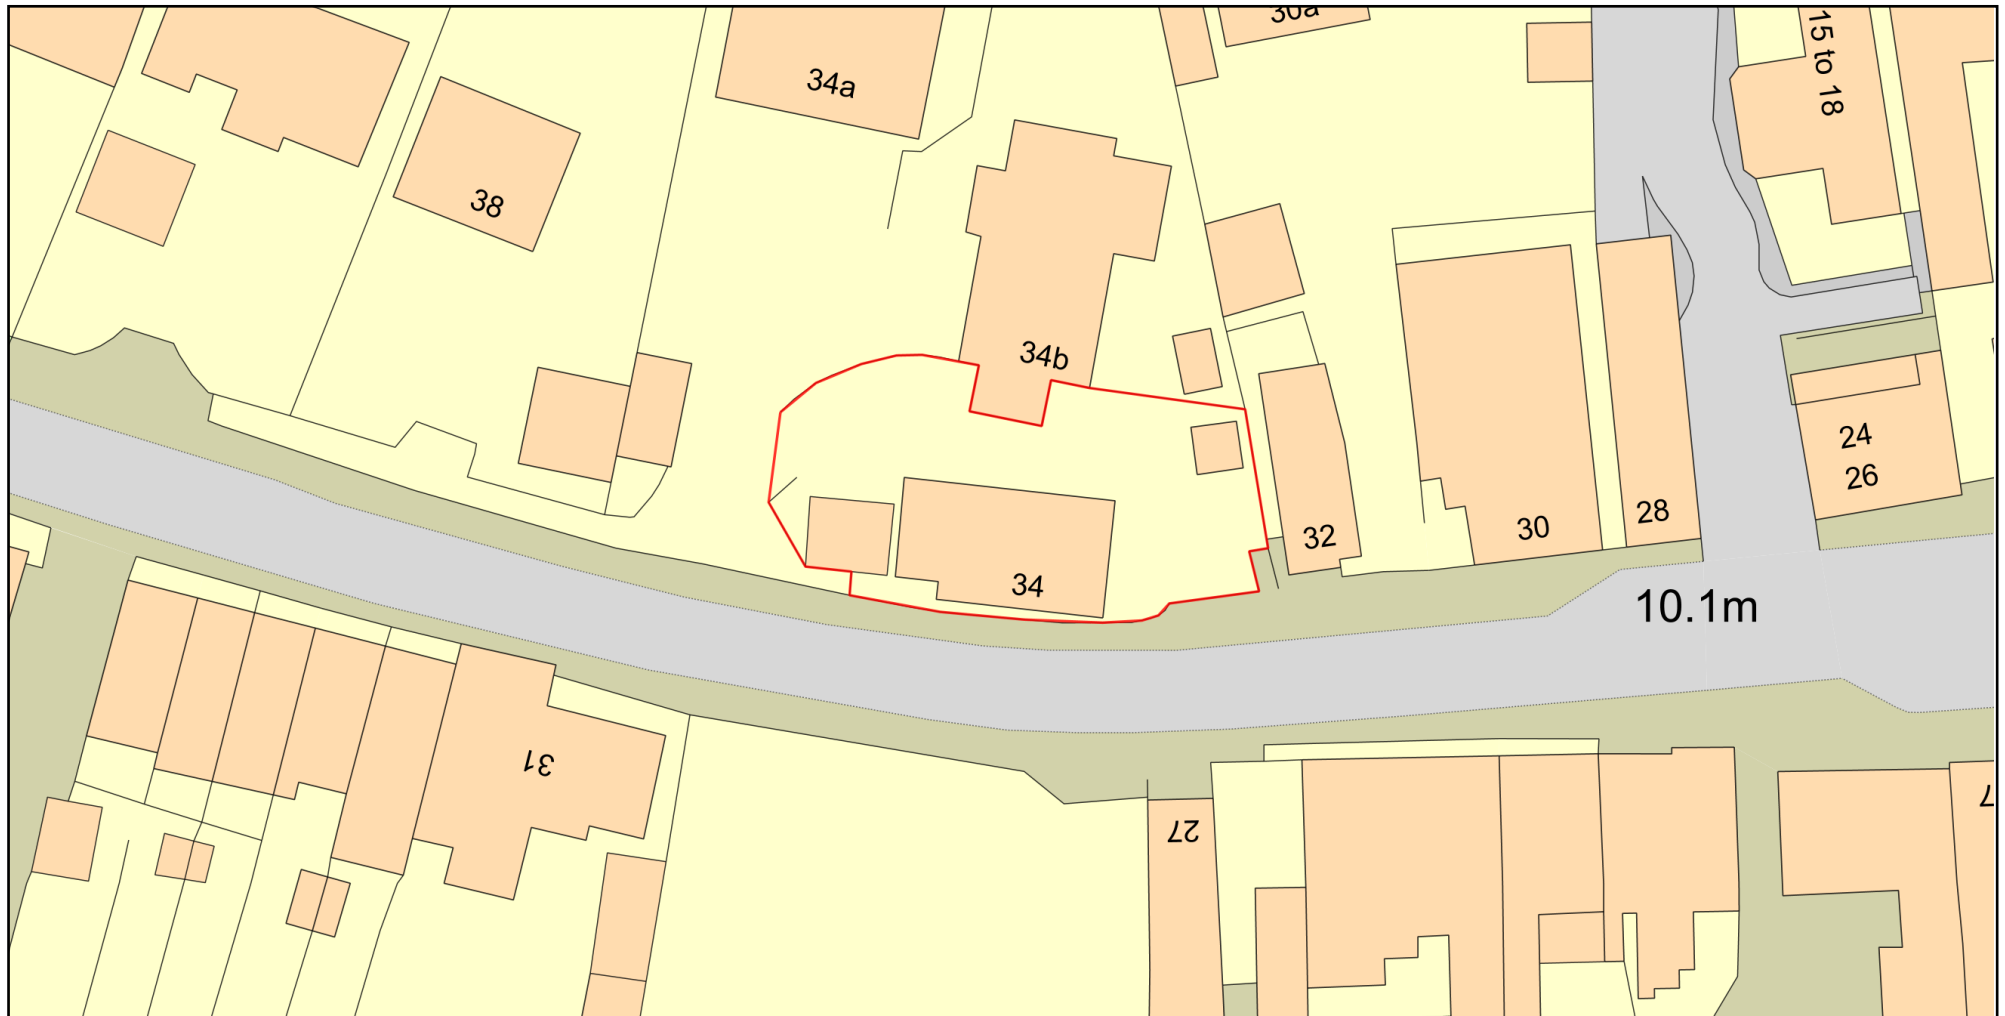

Plan Produced for: Paul HATIA-BLACK

Date Produced: 13 Apr 2026

Plan Reference Number: TQRQM26103174803474

Scale: 1:500 @ A4

© Crown copyright and database rights 2025 OS 100042766