
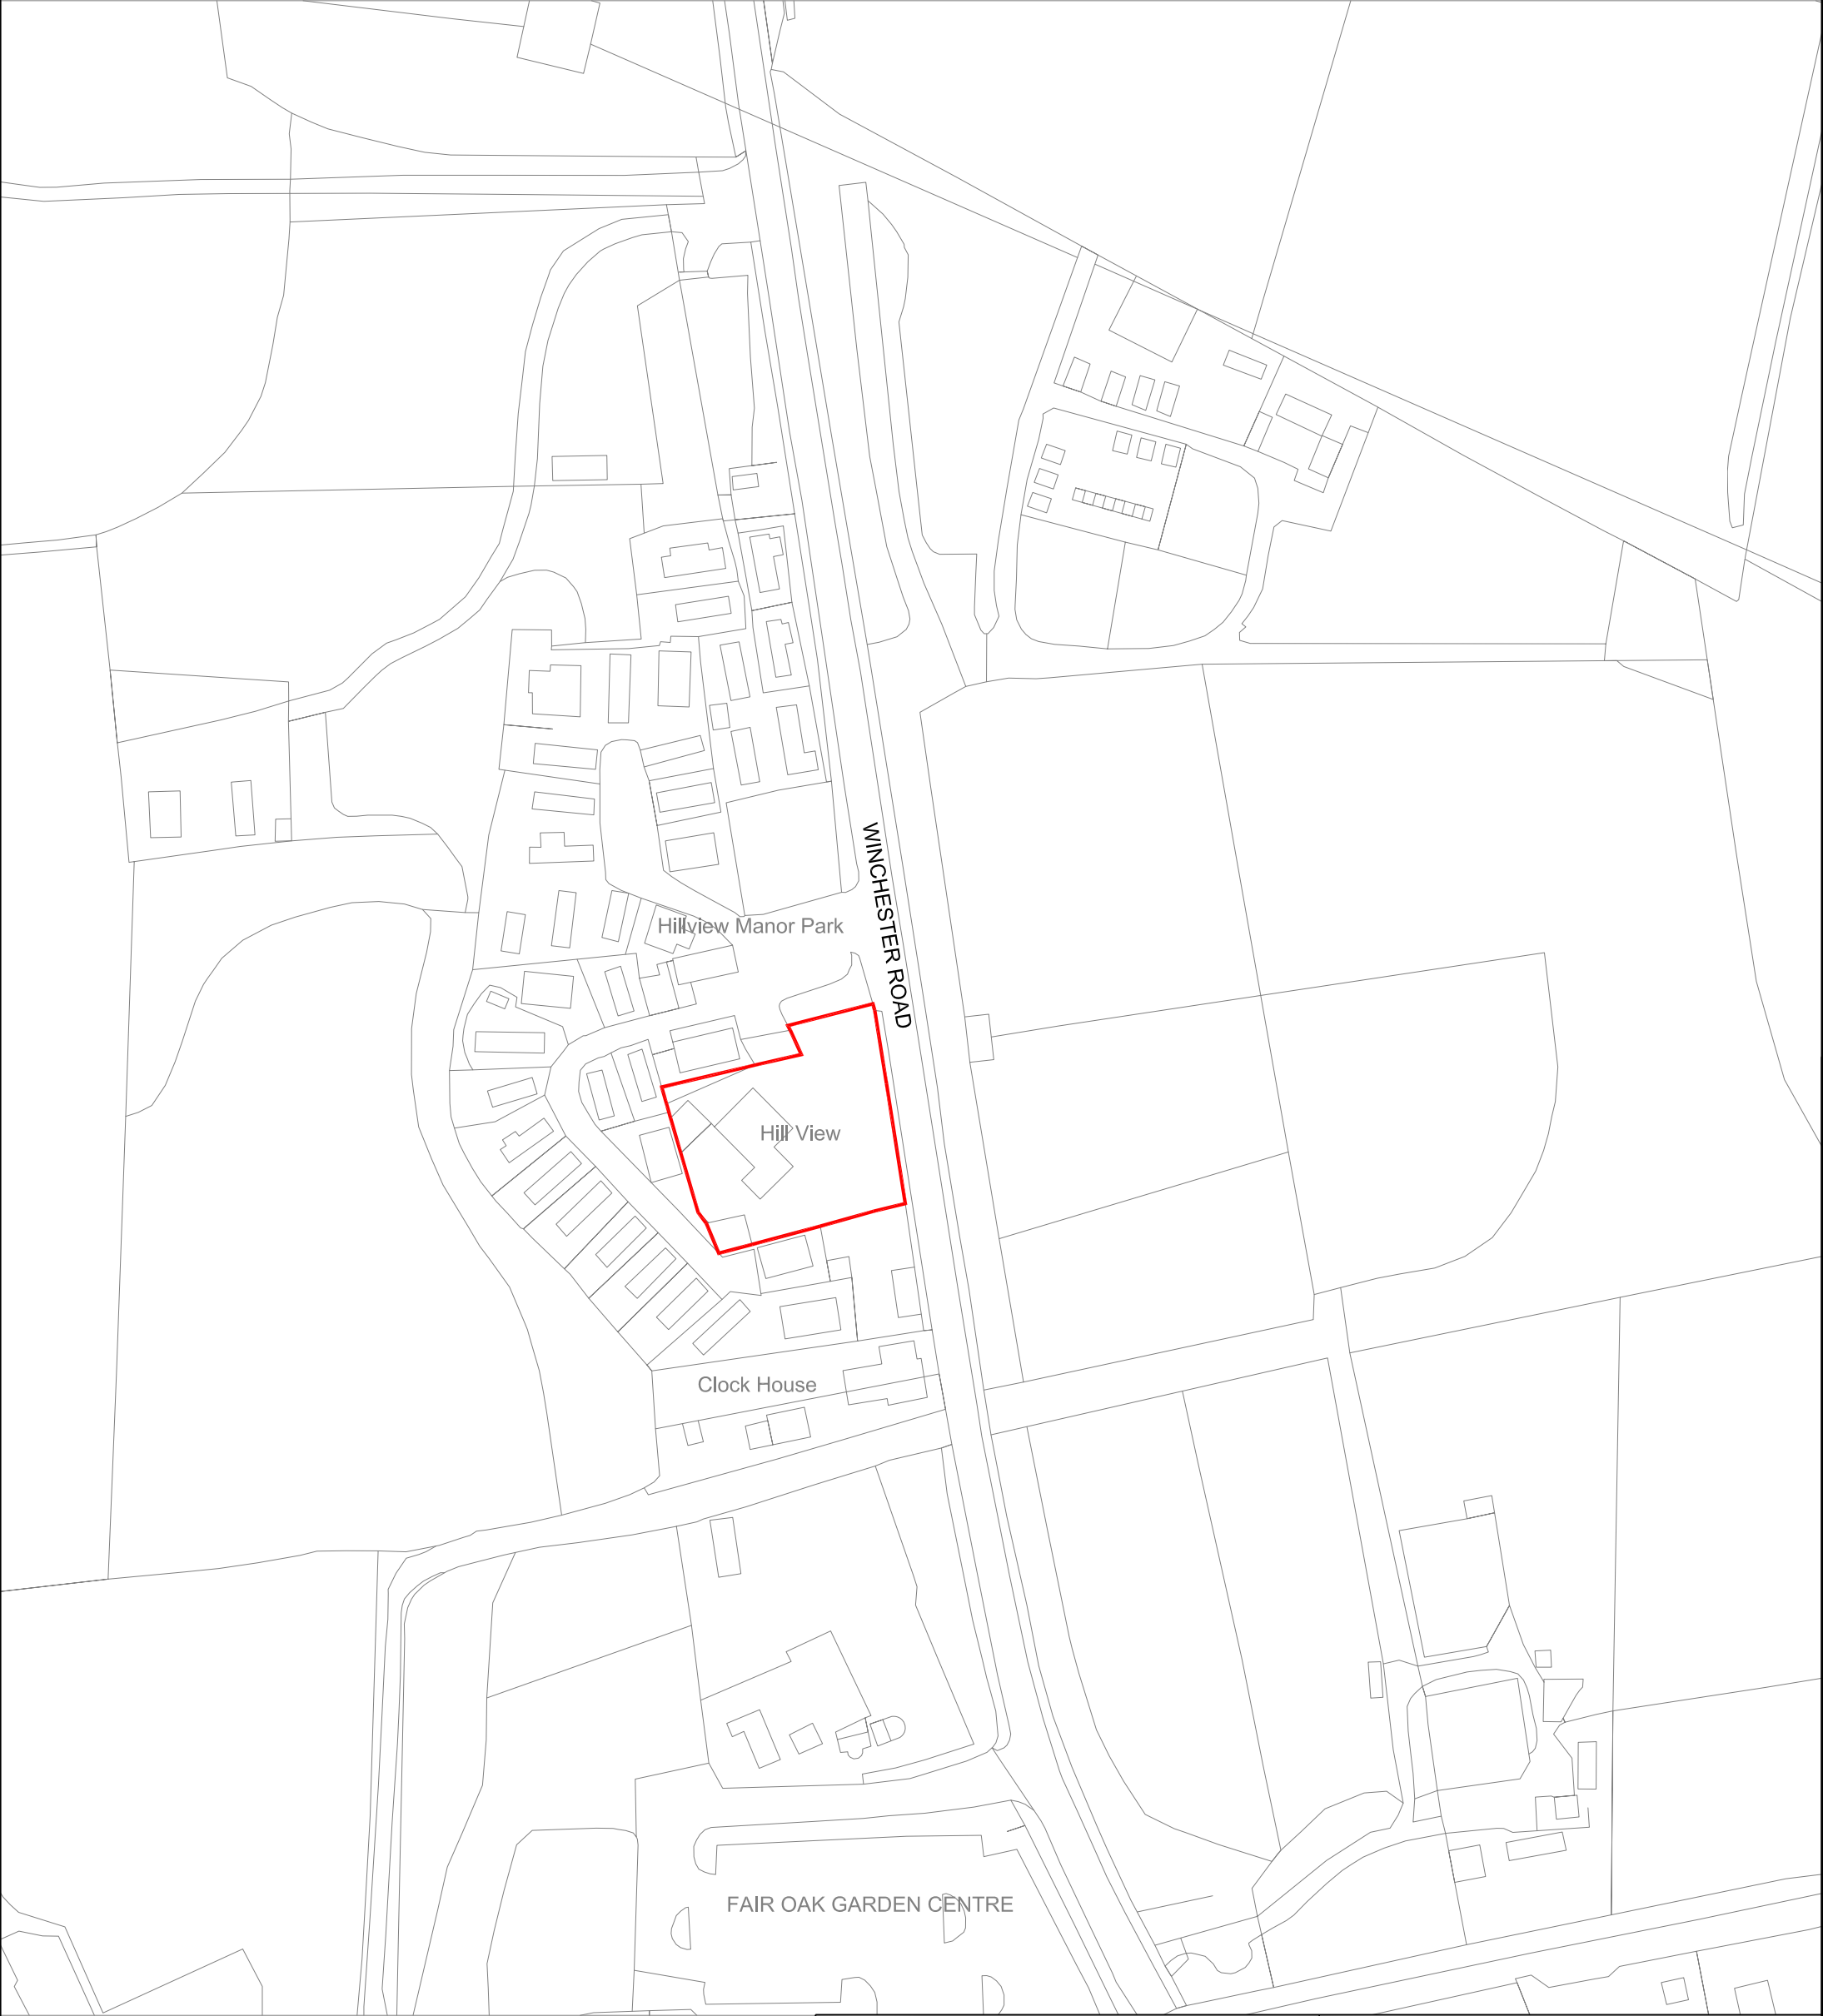


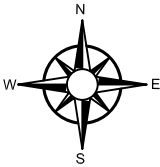

Drawing Title

LOCATION PLAN
HILL VIEW
WINCHESTER ROAD
FAIR OAK, EASTLEIGH

Ref:	Scale @ A3	Date
EAHV 004	1:1250	APR/26

**Mark Simmonds**
PLANNING SERVICES

enquiries@marksimmondsplanningservices.co.uk

Vardo Intelligent
Planning
Services Ltd

