

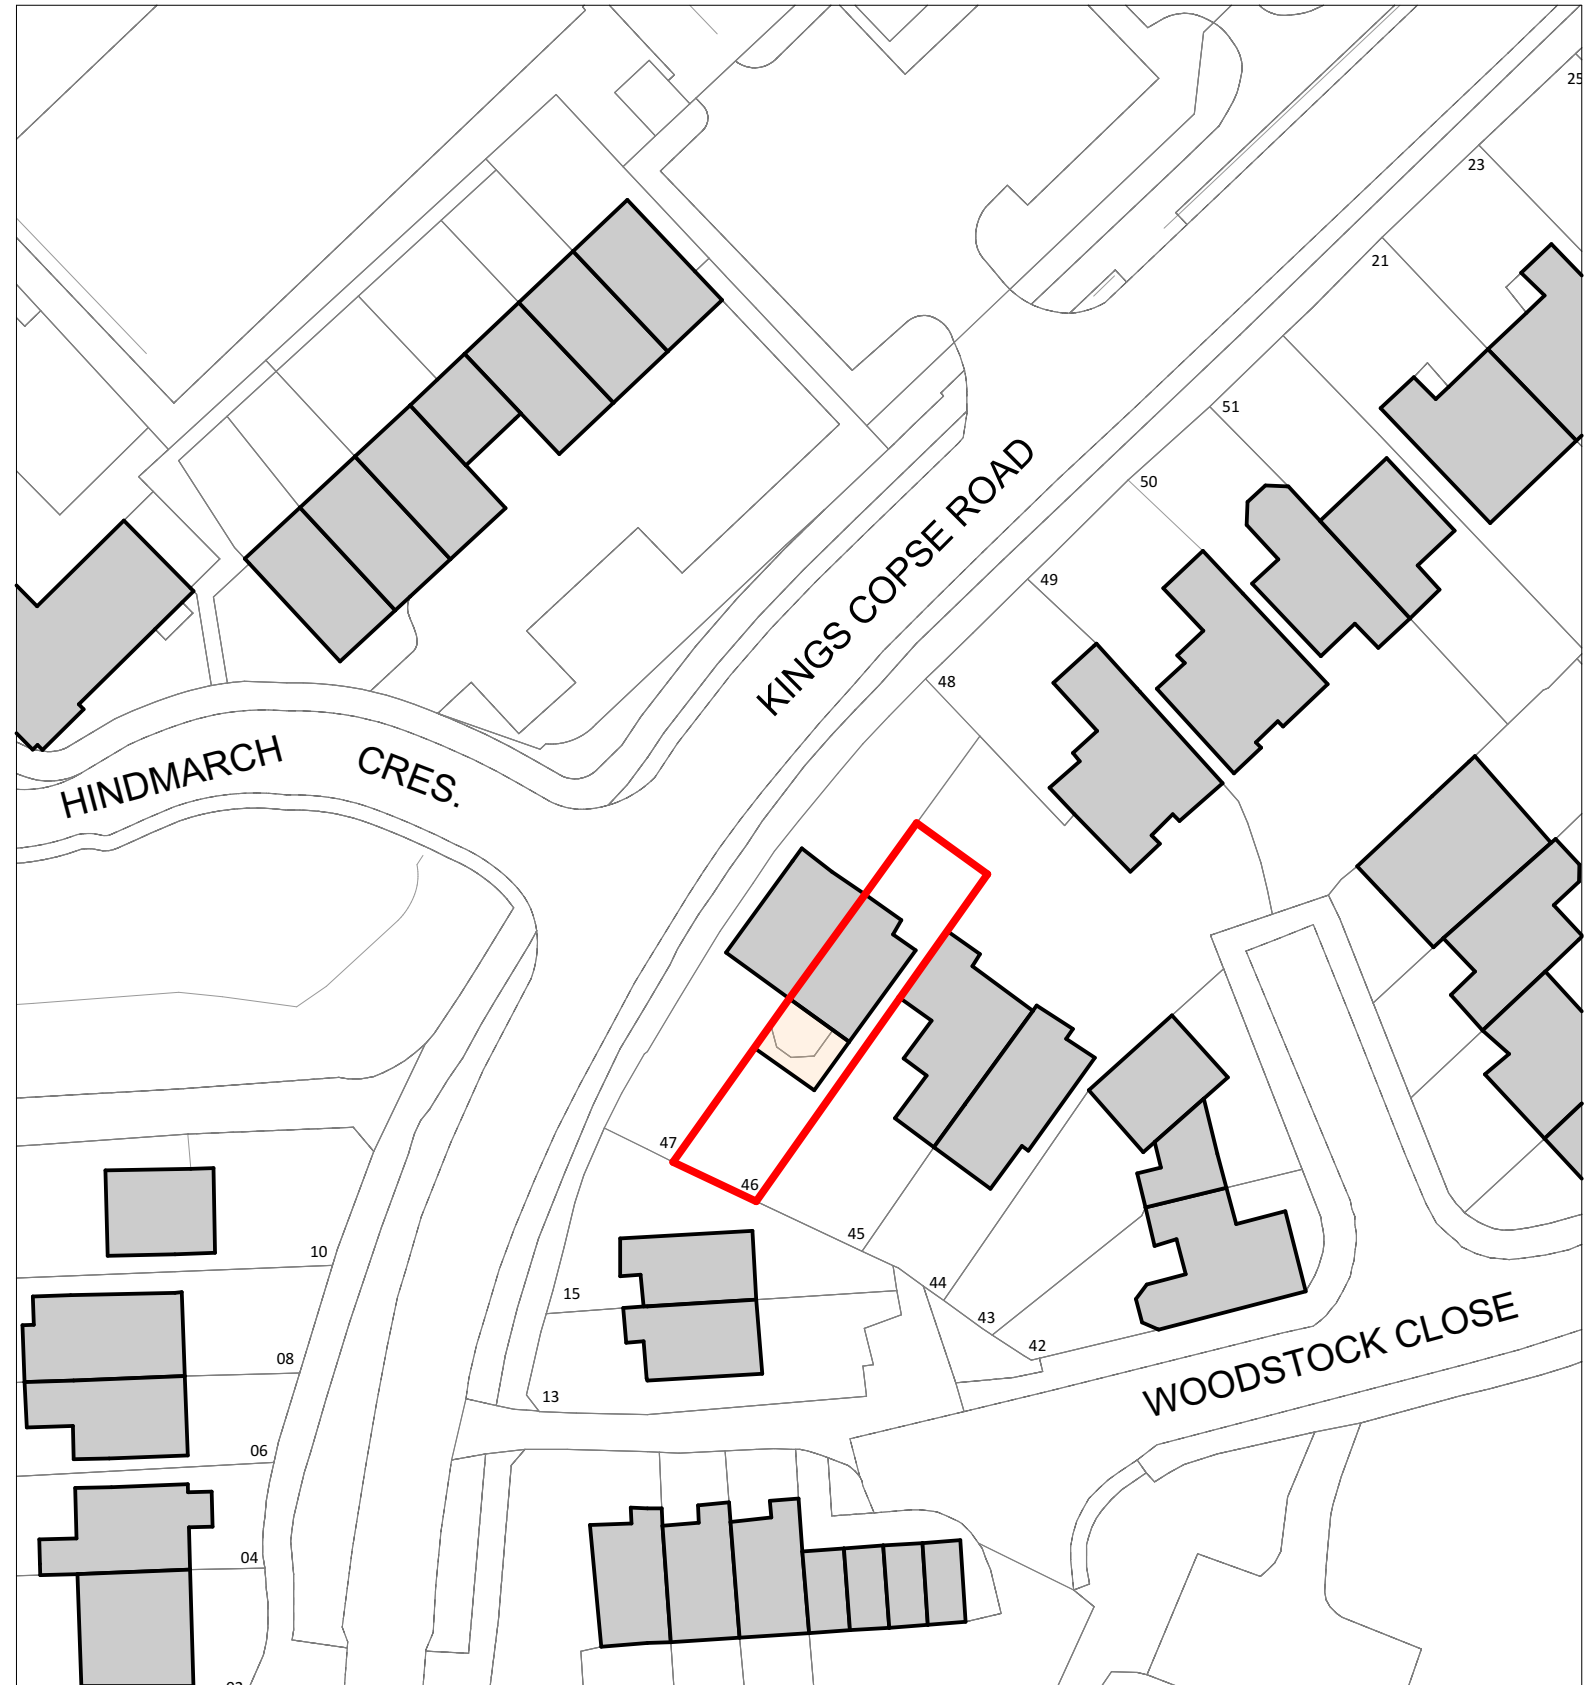
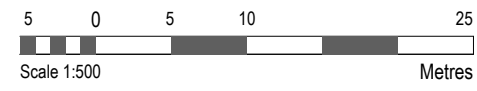
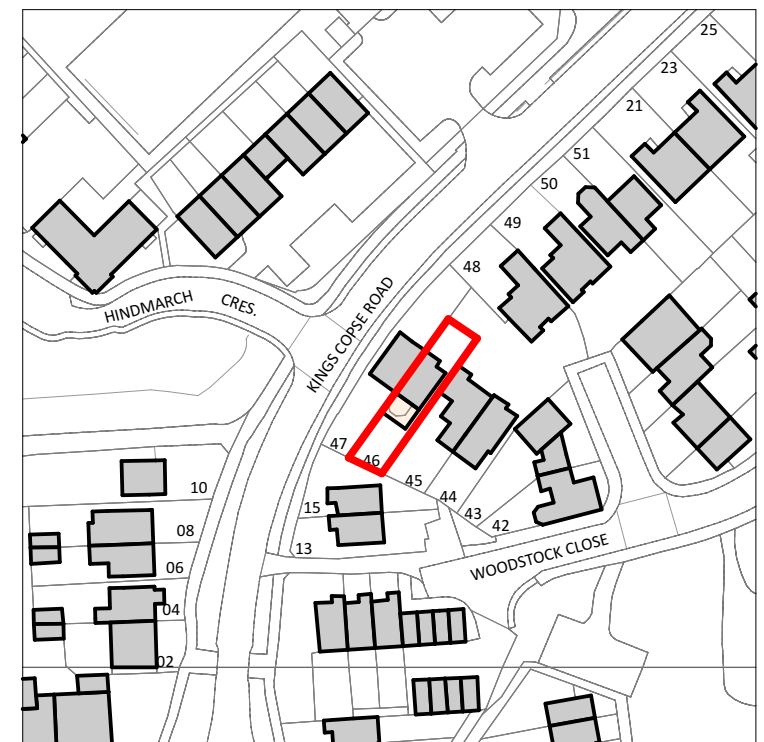


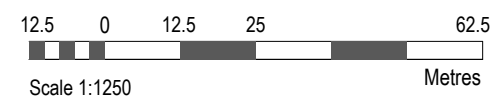

**Site Block Plan
1:500**

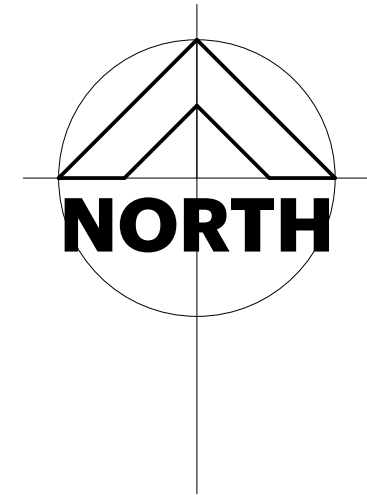

Site Location Plan 1:1250

PLEASE NOTE:-
Figured dimensions to take preference to scaled dimensions. The contractor is responsible for checking all figured dimensions against actual dimensions on site prior to starting any work. Any discrepancies are to be reported prior to work being carried out.

COPYRIGHT
This drawing is the Copyright of the Architect Jon Tyrrell and must not be reproduced without the Architects permission.

CONSTRUCTION STANDARDS
All work shown on this drawing must be carried out to conform with the relevant British Standards of Codes of Practice or any National or International standards applicable, then the higher standard shall apply.

Architect
& Artist


R I B A

Jon Tyrrell

Studio

1a Admiralty Cottages Fort Road Gosport Hampshire
PO12 2AP

Tel:- 07501 831831 Email:- enquiry@jontyrrellstudio.co.uk
Website:- www.jontyrrellstudio.co.uk

Project Details	Proposed Alterations to 46 Woodstock Close Hedge End Southampton SO30 ONG	
Drawing Description	Location and Block Plans	
Drawing Type	Record Drawing	
Prepared by		Date April 2026
Drawing Scale	As Shown @ A3 size	
Drawing Number	JTS-179-	LP01
Jon Tyrrell Studio Ltd Company Reg Number 14099191		