


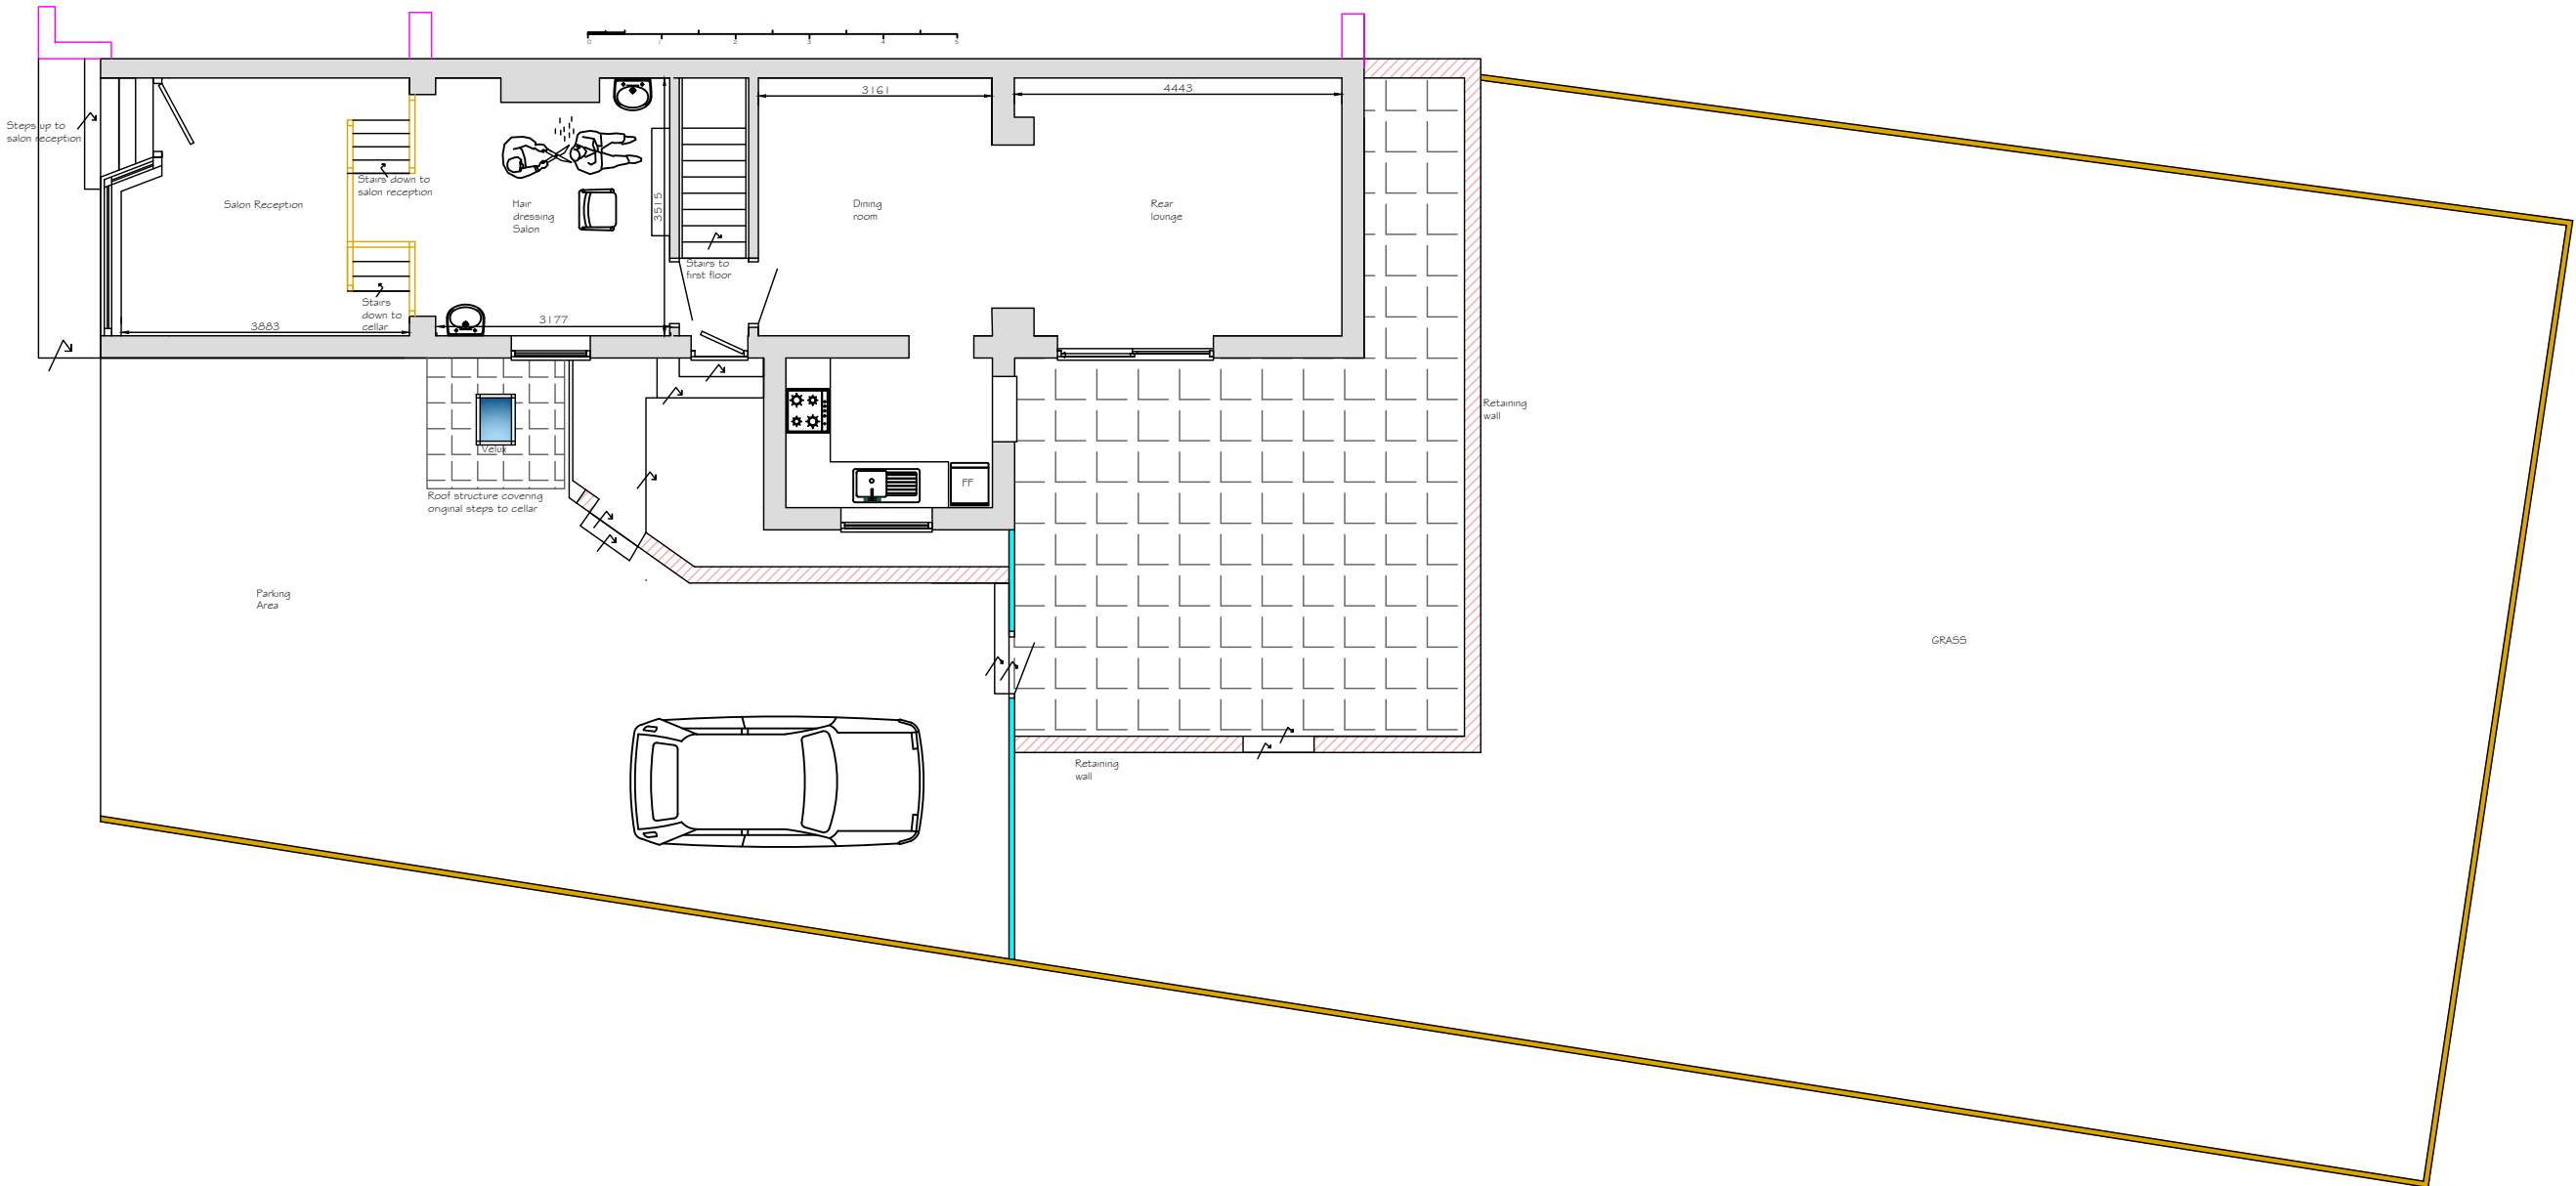

This drawing:

Site Layout

006

Scale
1 in 100 on A3 paper

Drawn by
Brendan Carroll
Date 09.04.2026

I / We agree that this drawing correctly
represents necessary and appropriate
works to be carried out .

signed

date

Client / Occupational Therapist / Case Officer

Clients Name & Address:

Ms. Tracie Sheppard
82 Church Rd
Bishopstoke
Hants SO50 6DQ

Project: Change of Use