


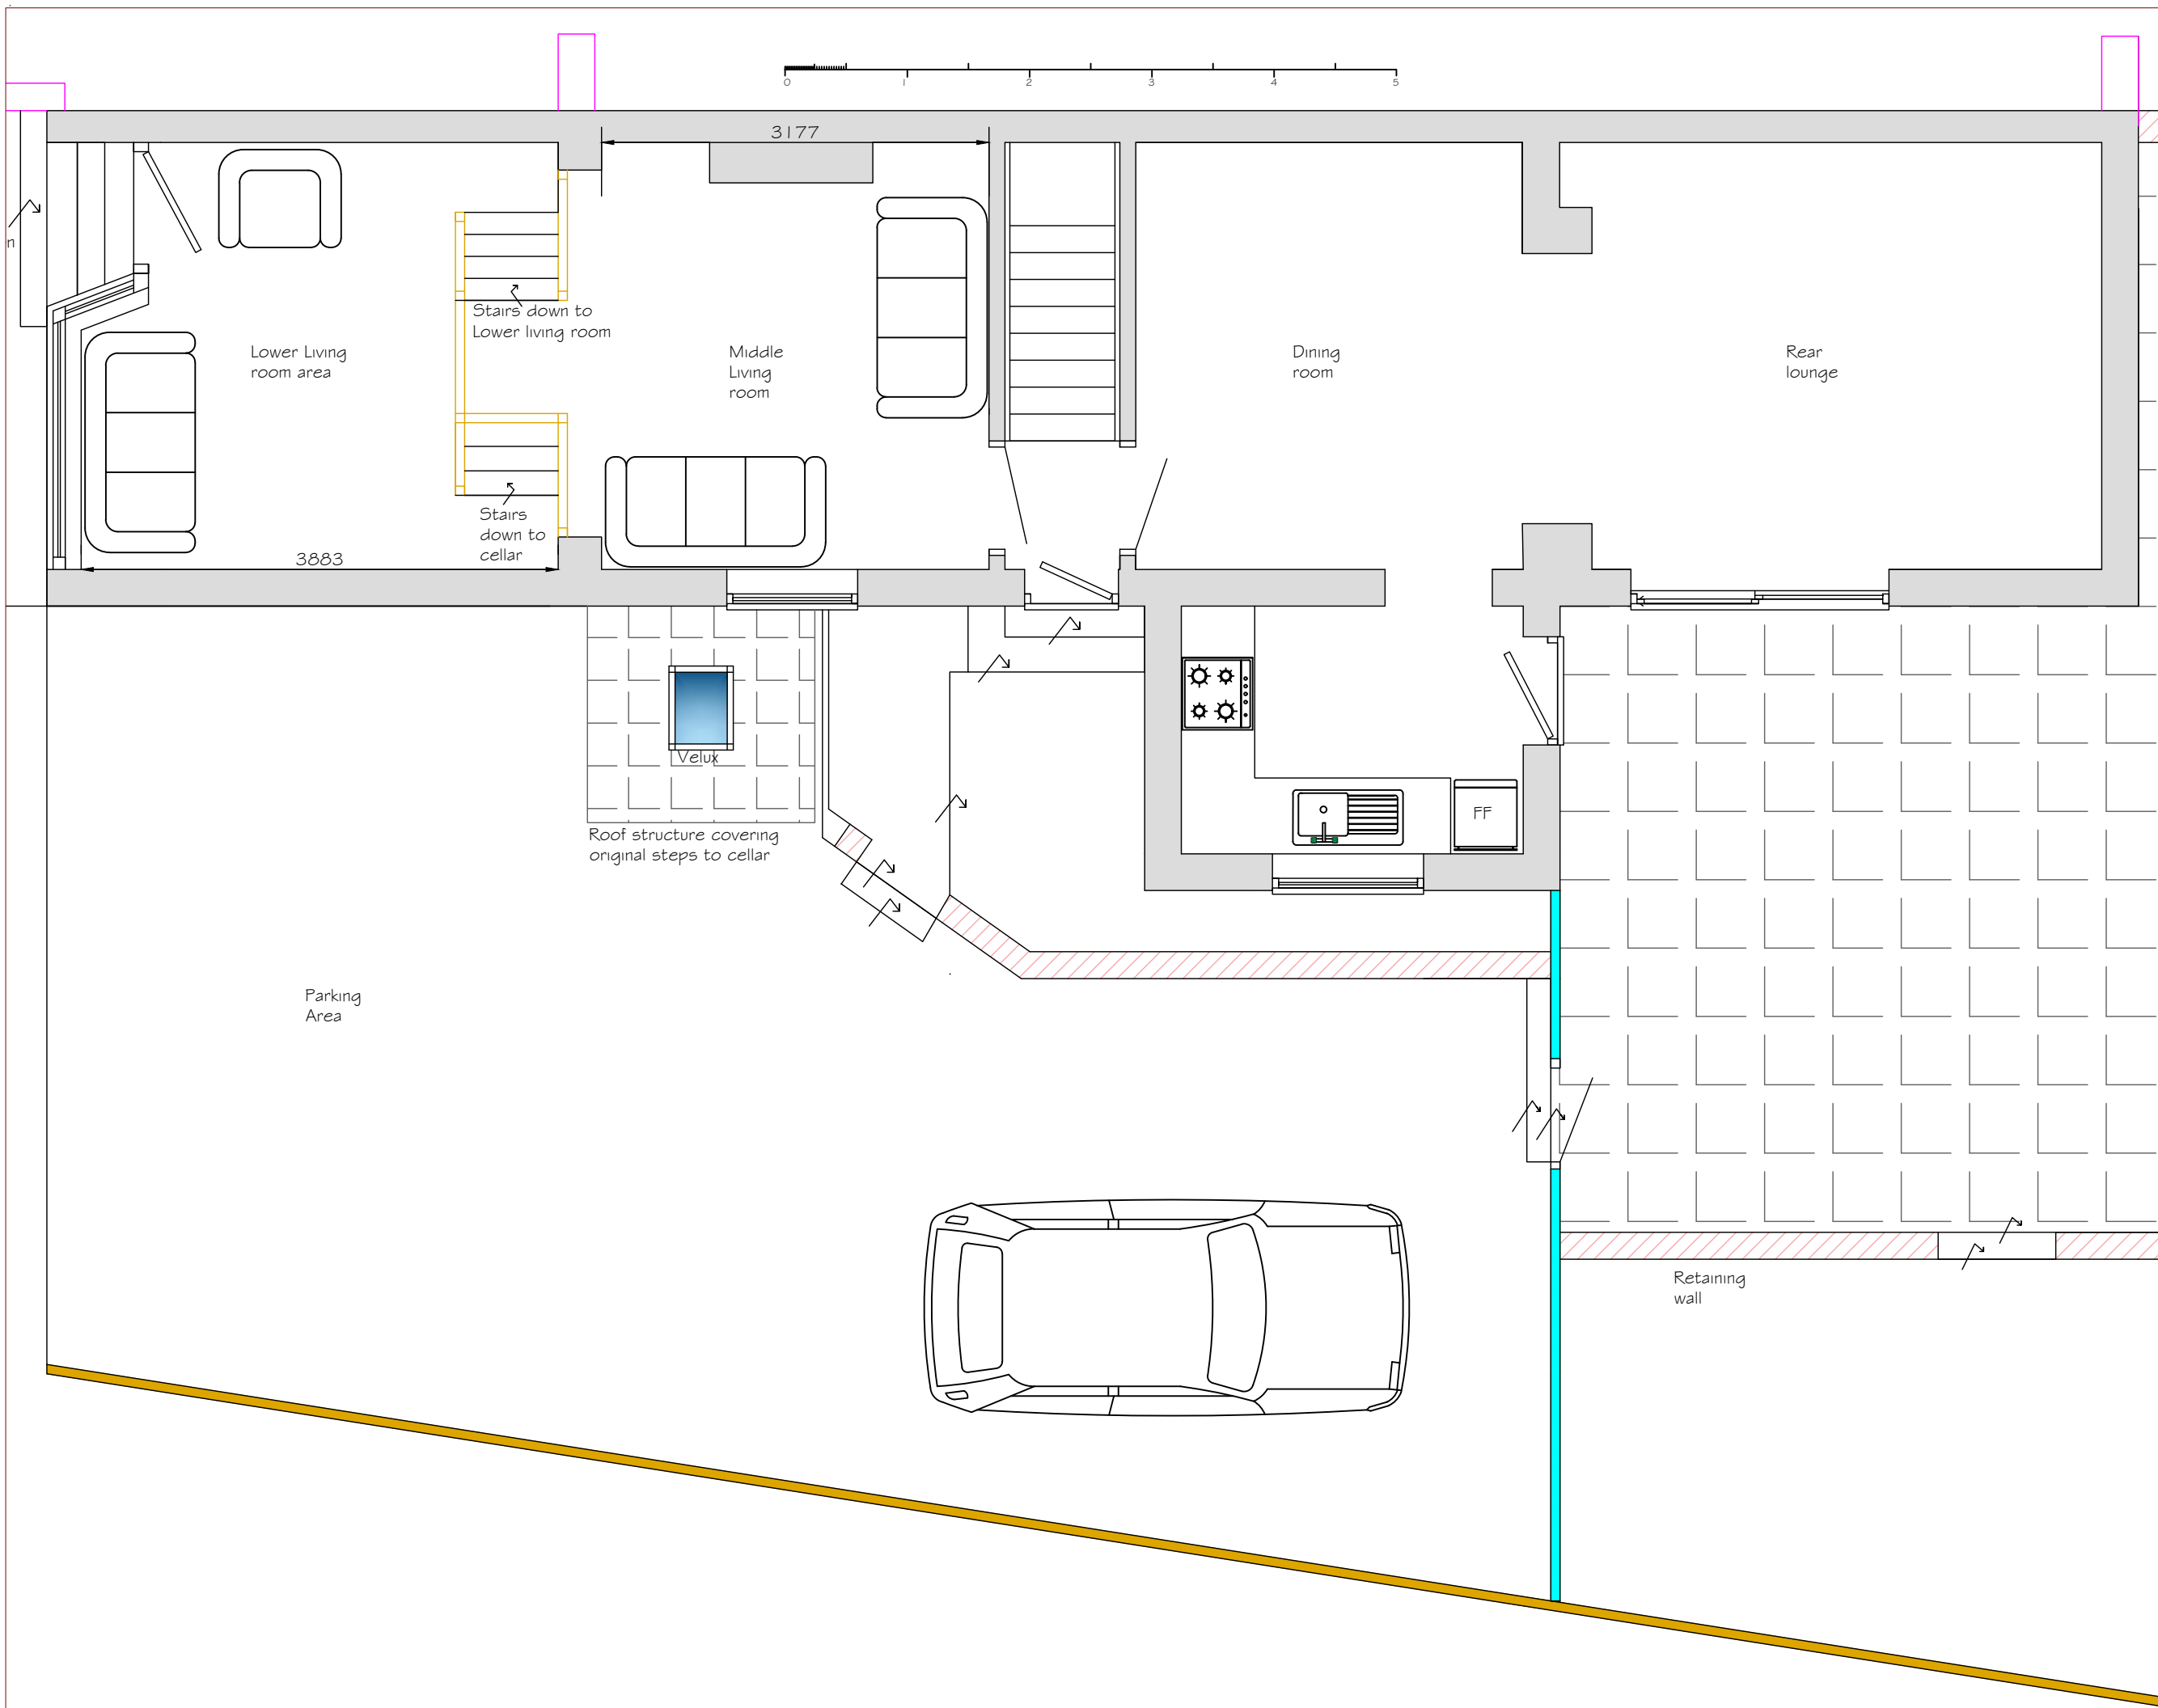

BJC Design
(Southeast) Ltd
working together with
YOU

This drawing:

Proposed Ground floor 004

Scale
1 in 50 on A3 paper

Drawn by
Brendan Carroll
Date 09.04.2026

I / We agree that this drawing correctly
represents necessary and appropriate
works to be carried out .

signed _____ date _____

Client / Occupational Therapist / Case Officer

Clients Name & Address:

Ms. Tracie Sheppard
82 Church Rd
Bishopstoke
Hants SO50 6DQ

Project: Change of Use

BJC Design(Southeast)Ltd
58 Calshot Close
Calshot
Hants SO45 1BP
07590 321701
brendan@bjcdesign.net