



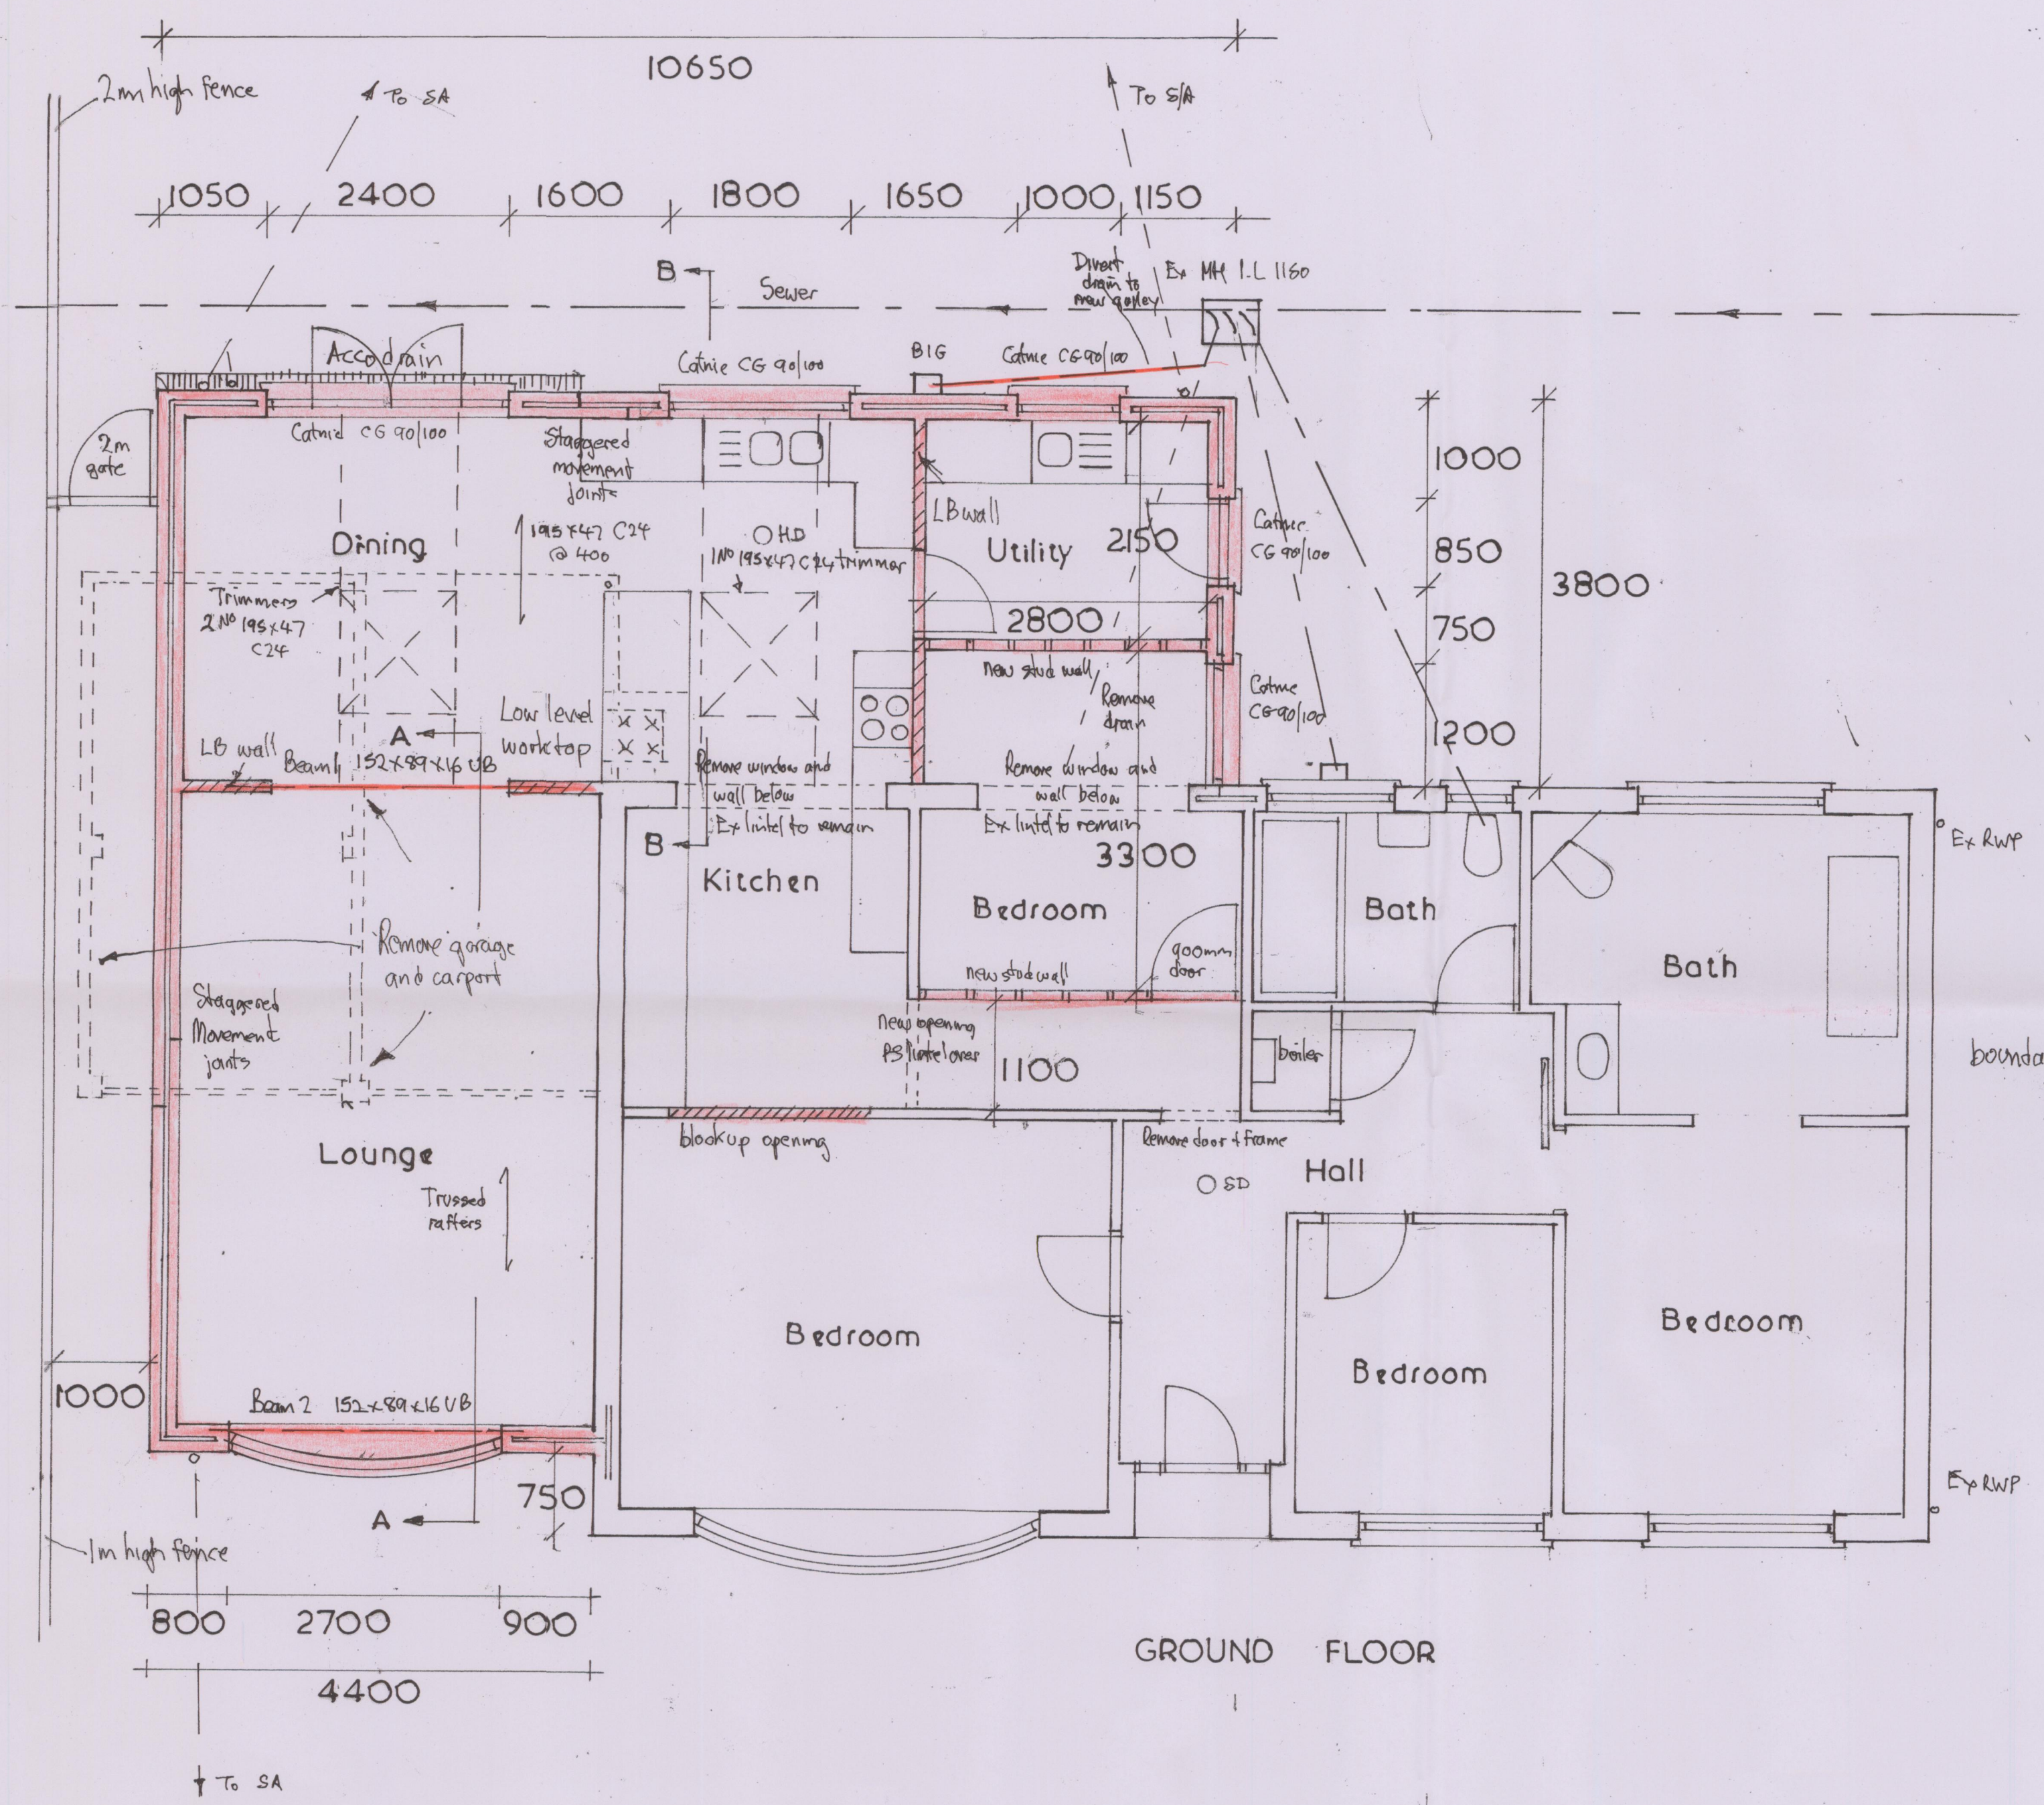

Scale 1/50

PROPOSED SIDE AND REAR EXTENSION 47, THE DROVE, WEST END.

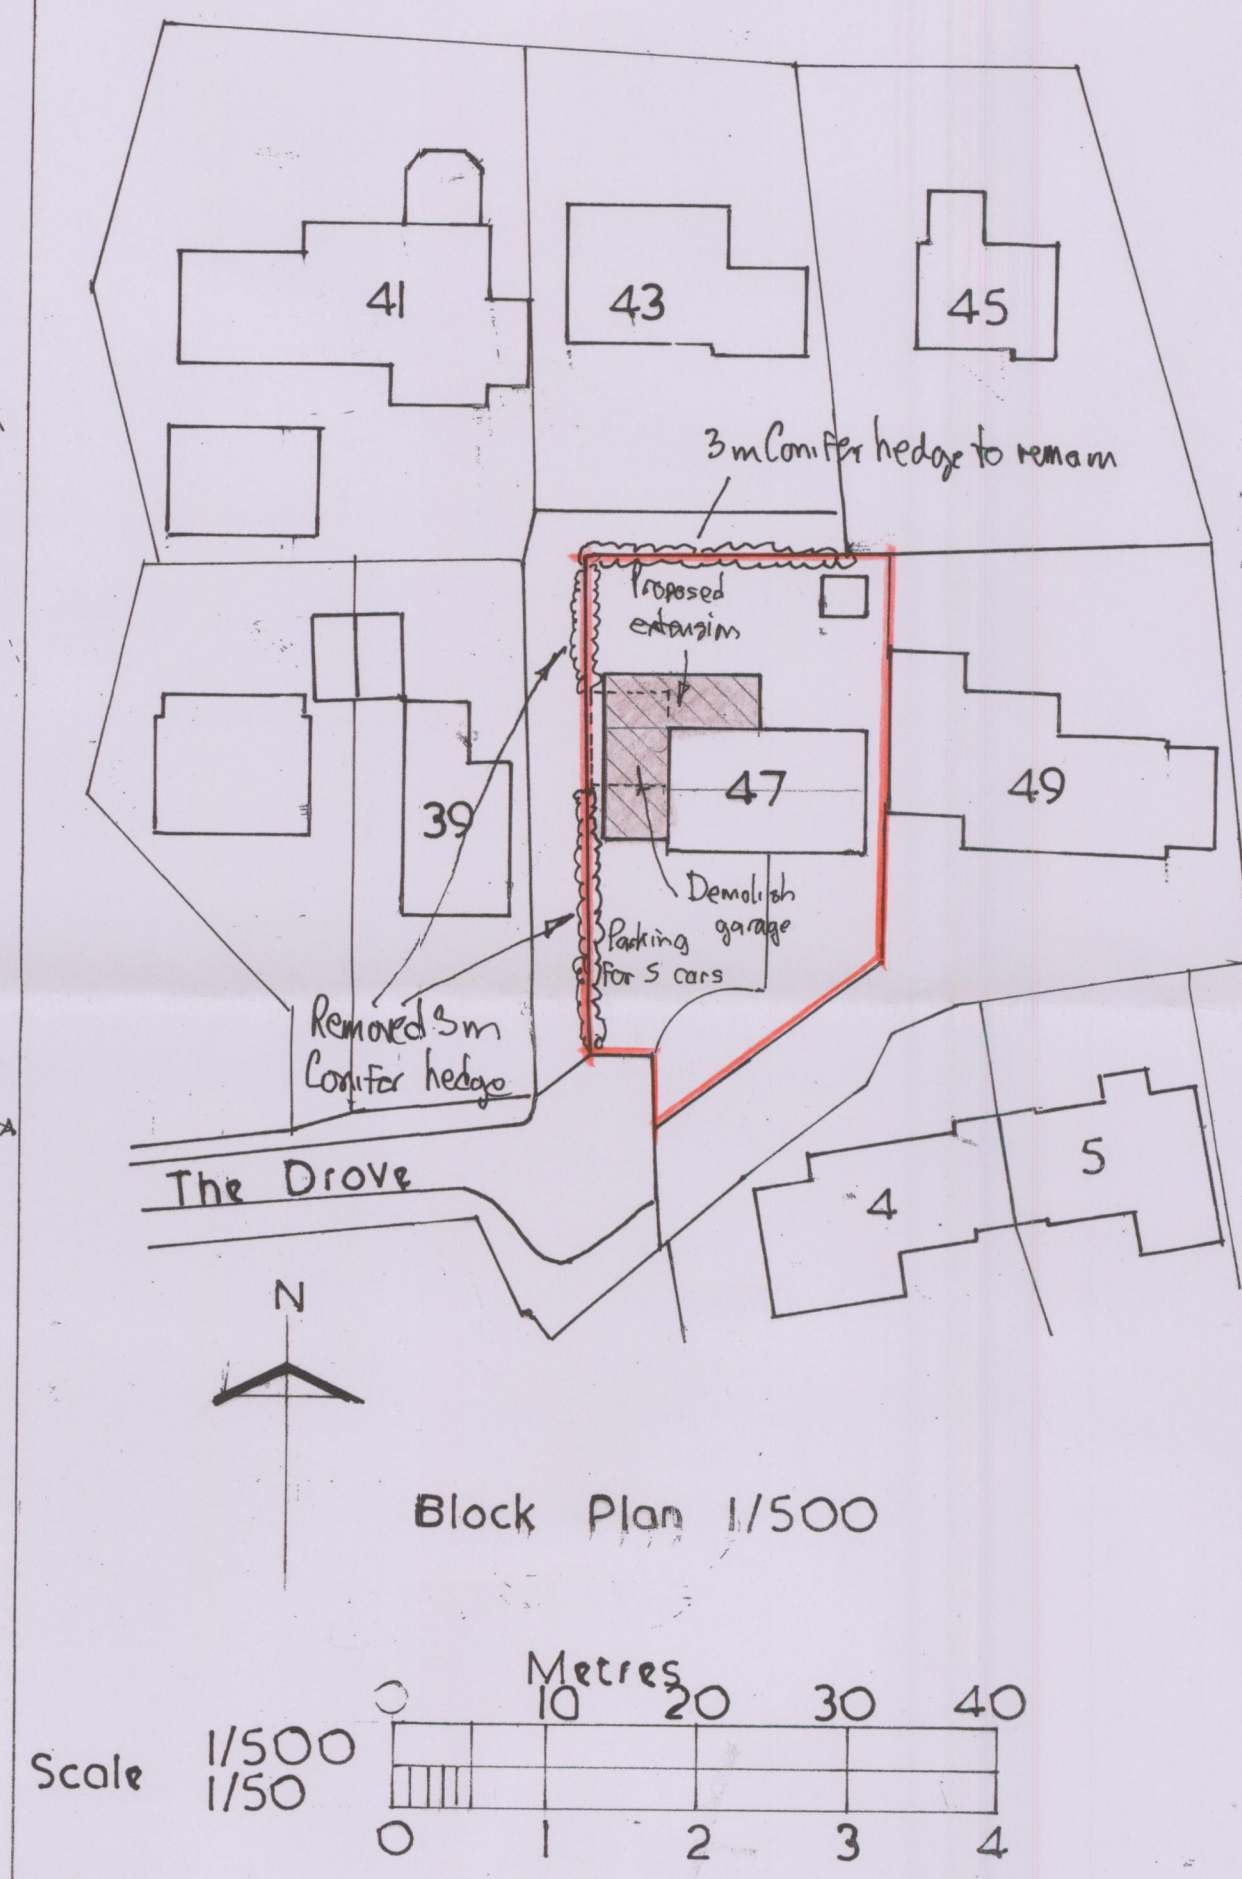

Drawing 1 of 4