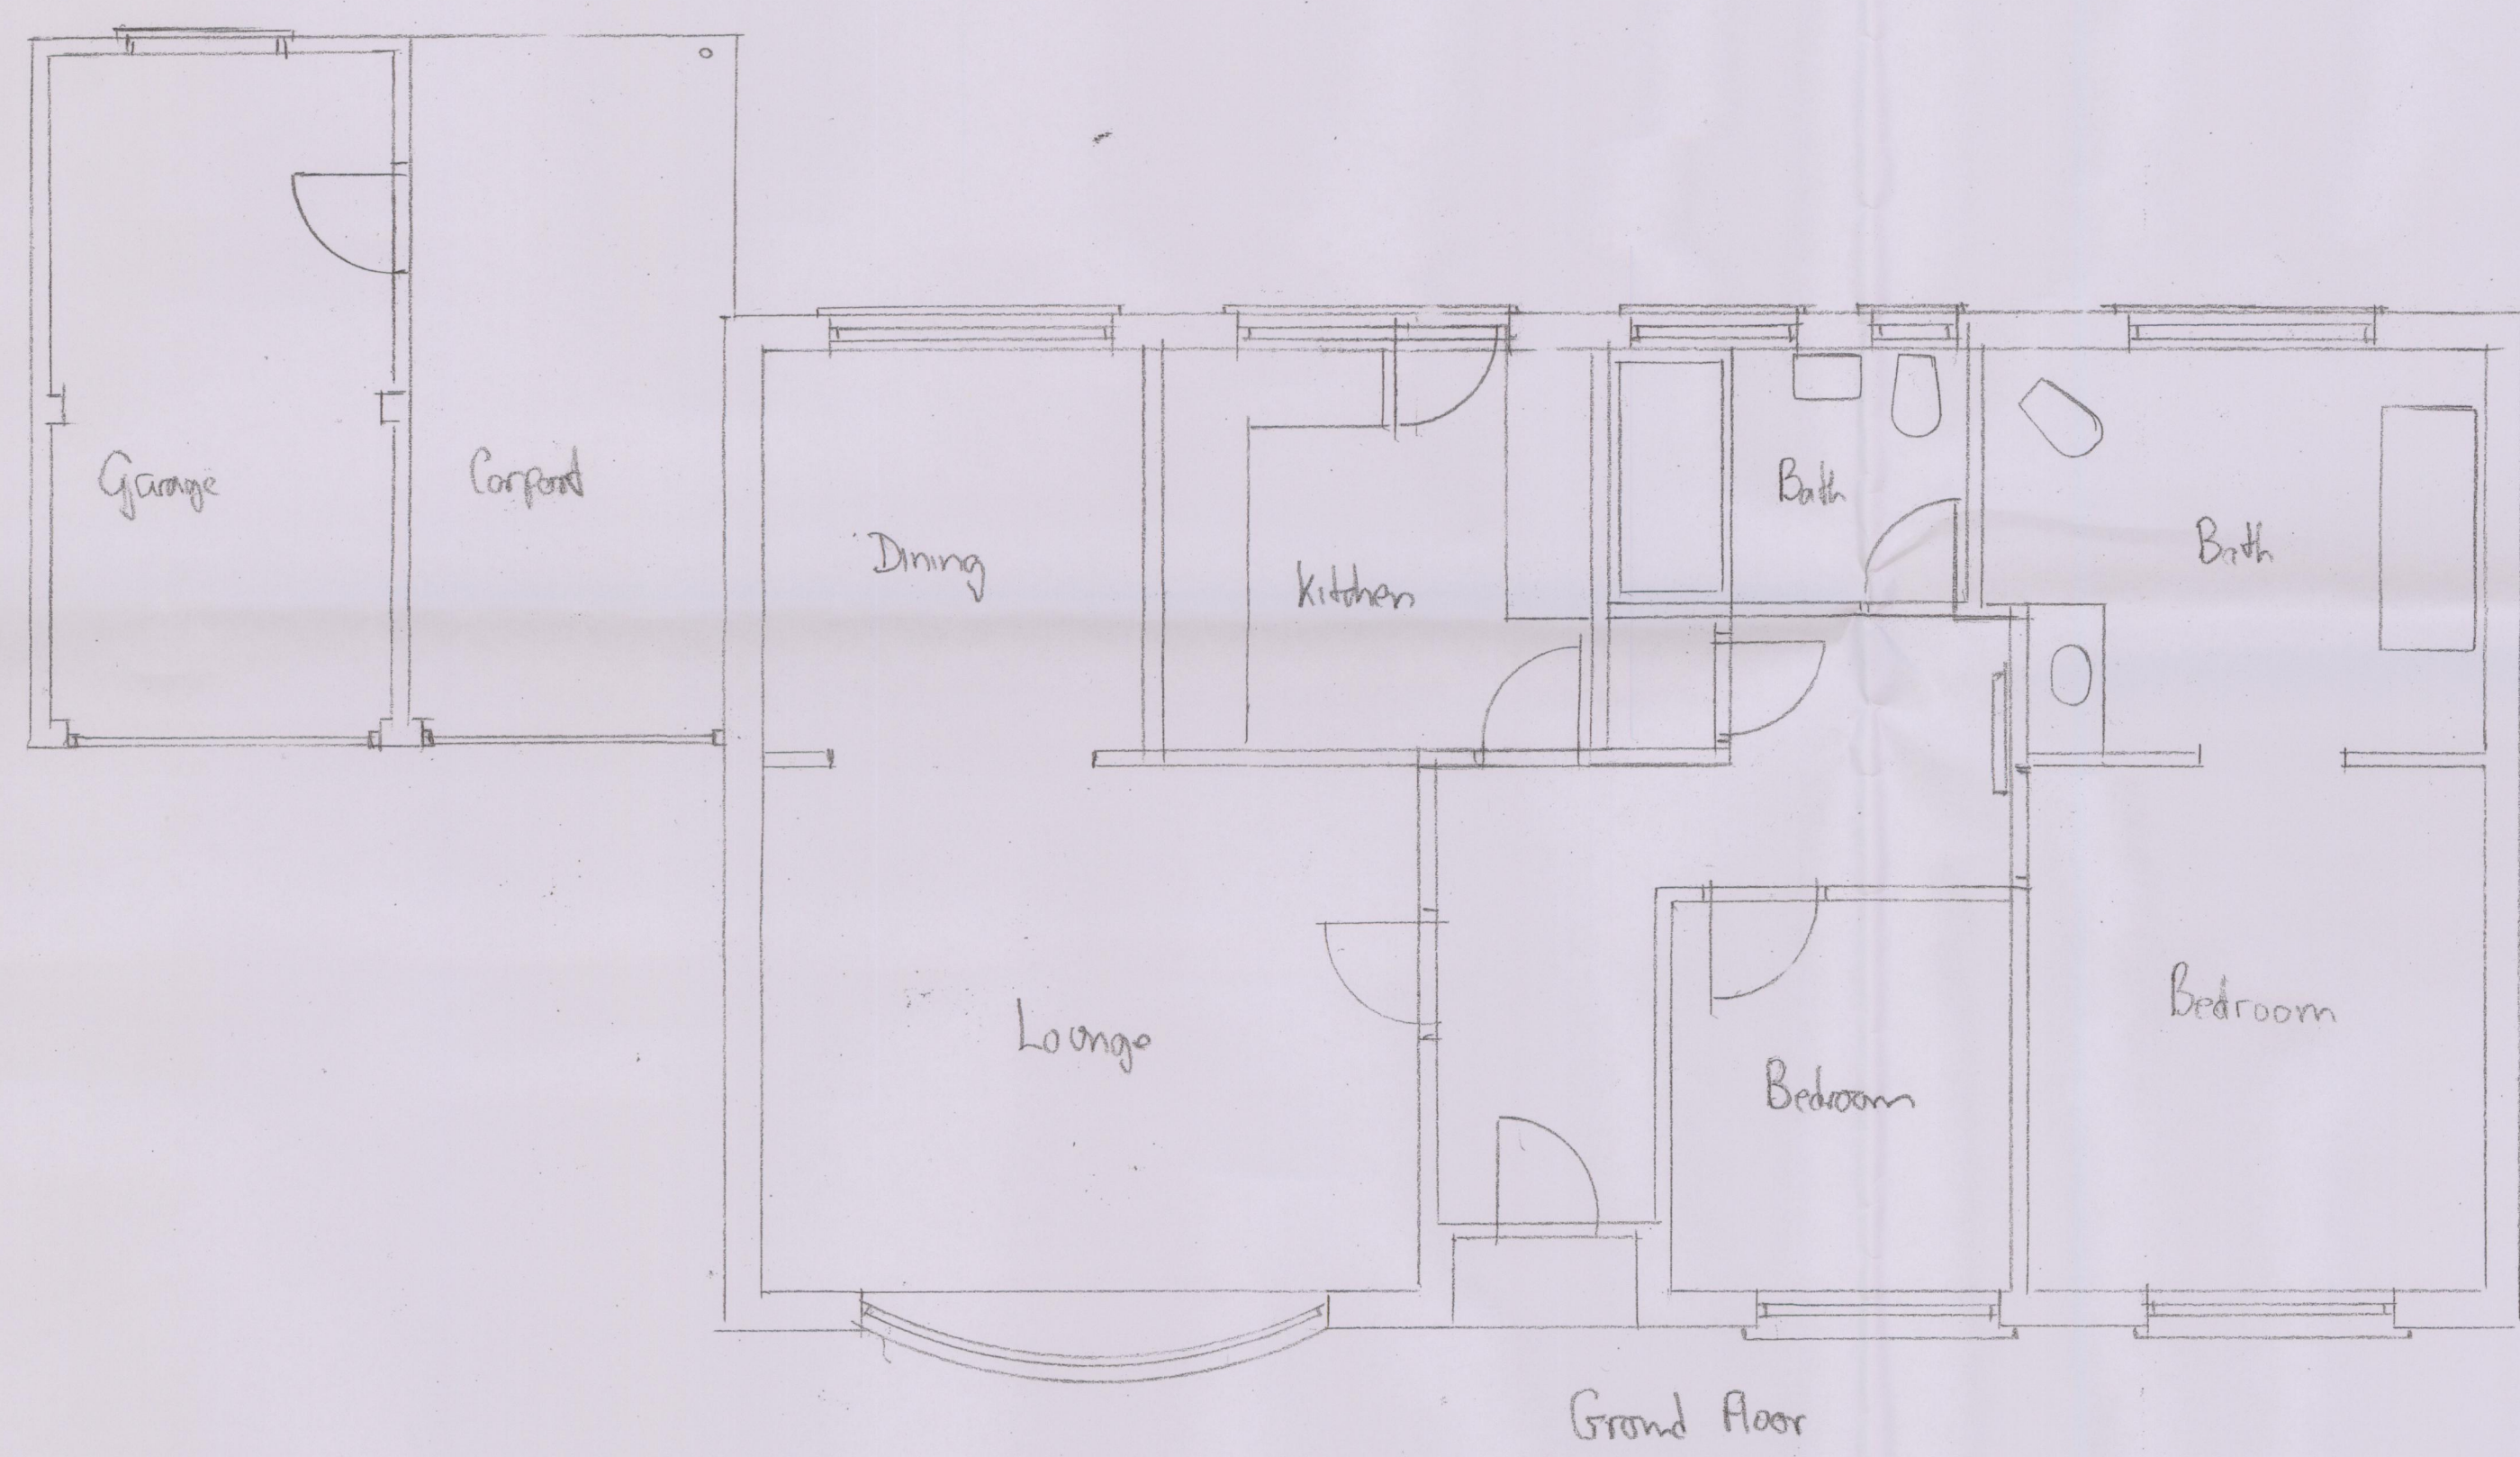


Scale 1/50

Existing Floor Plan 47 The Drive West End .*

Drawing 3 of 4