


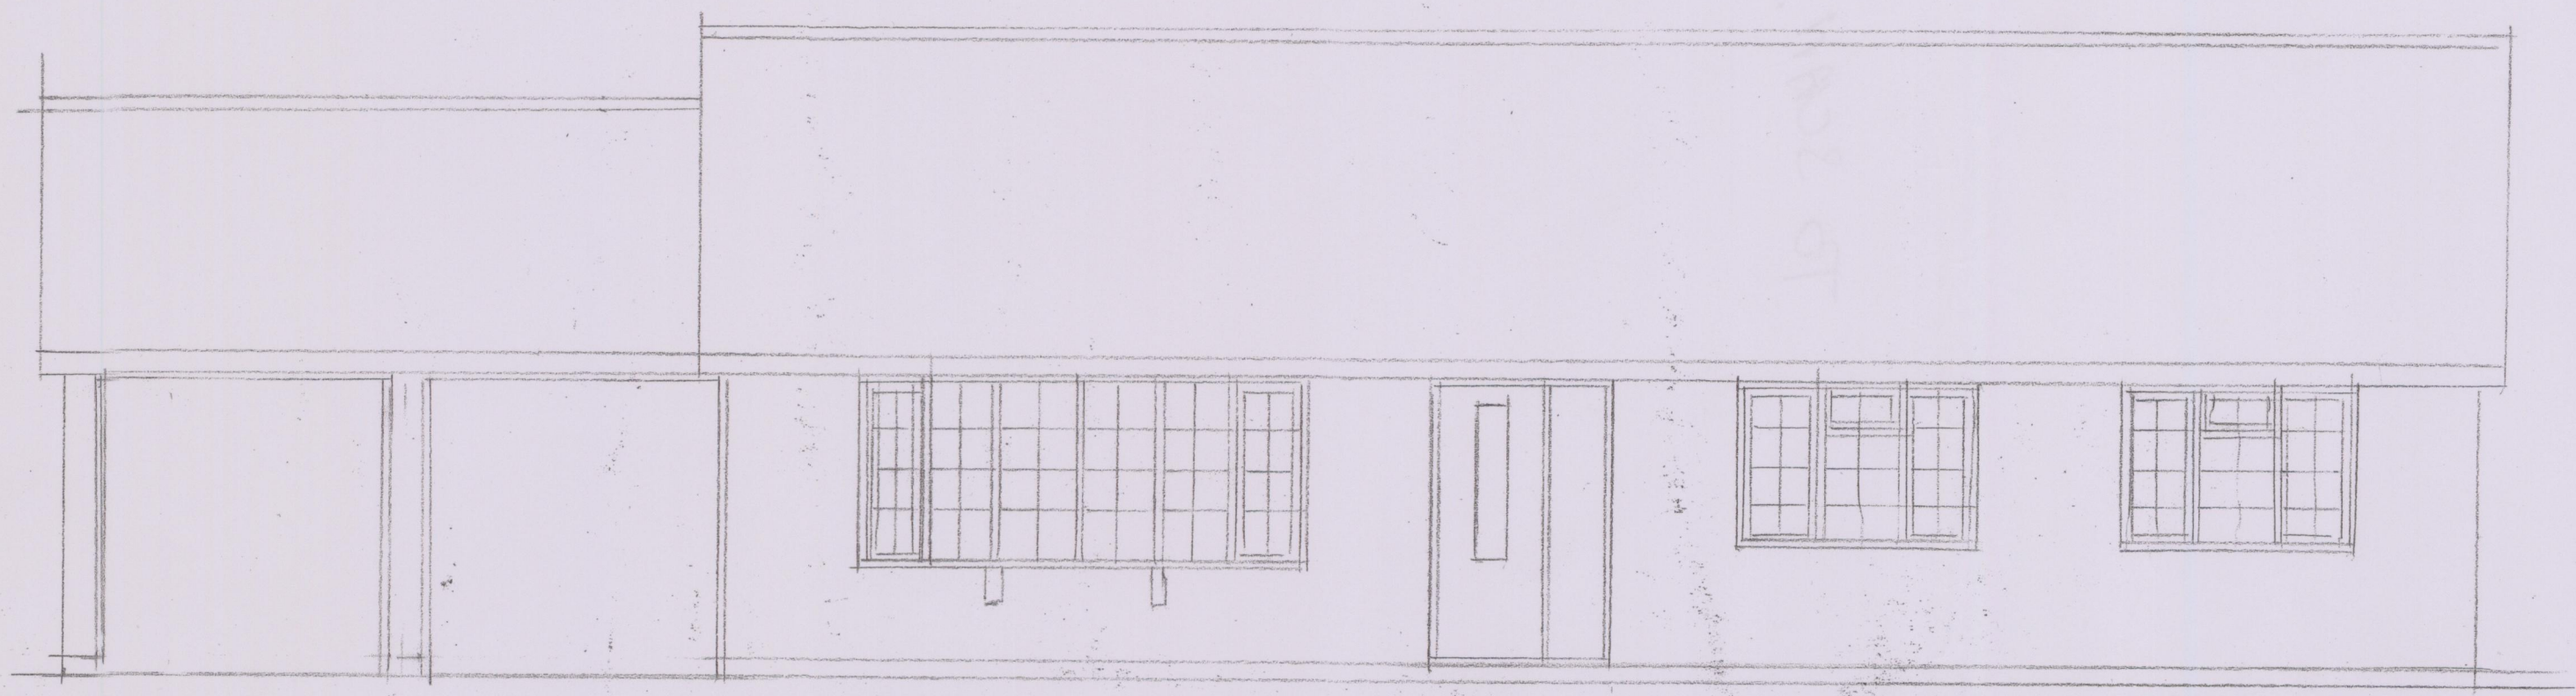


Front



Rear



West Side

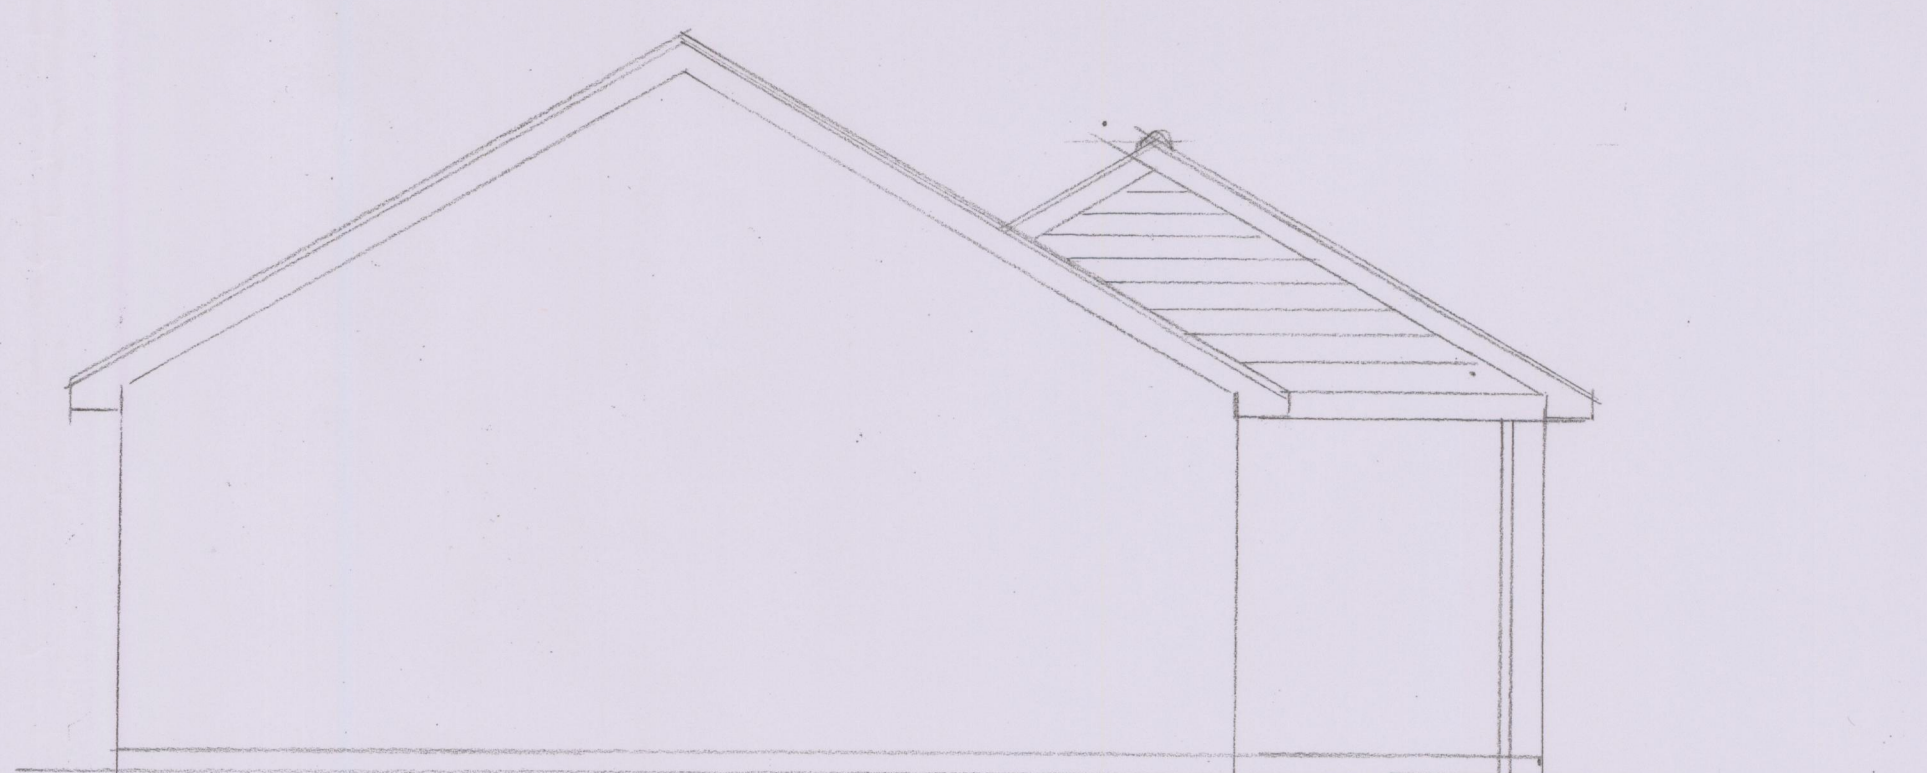

East Side

Scale 1/50

Existing Plans 47 The Drive West End

Drawing 4 of 4

