



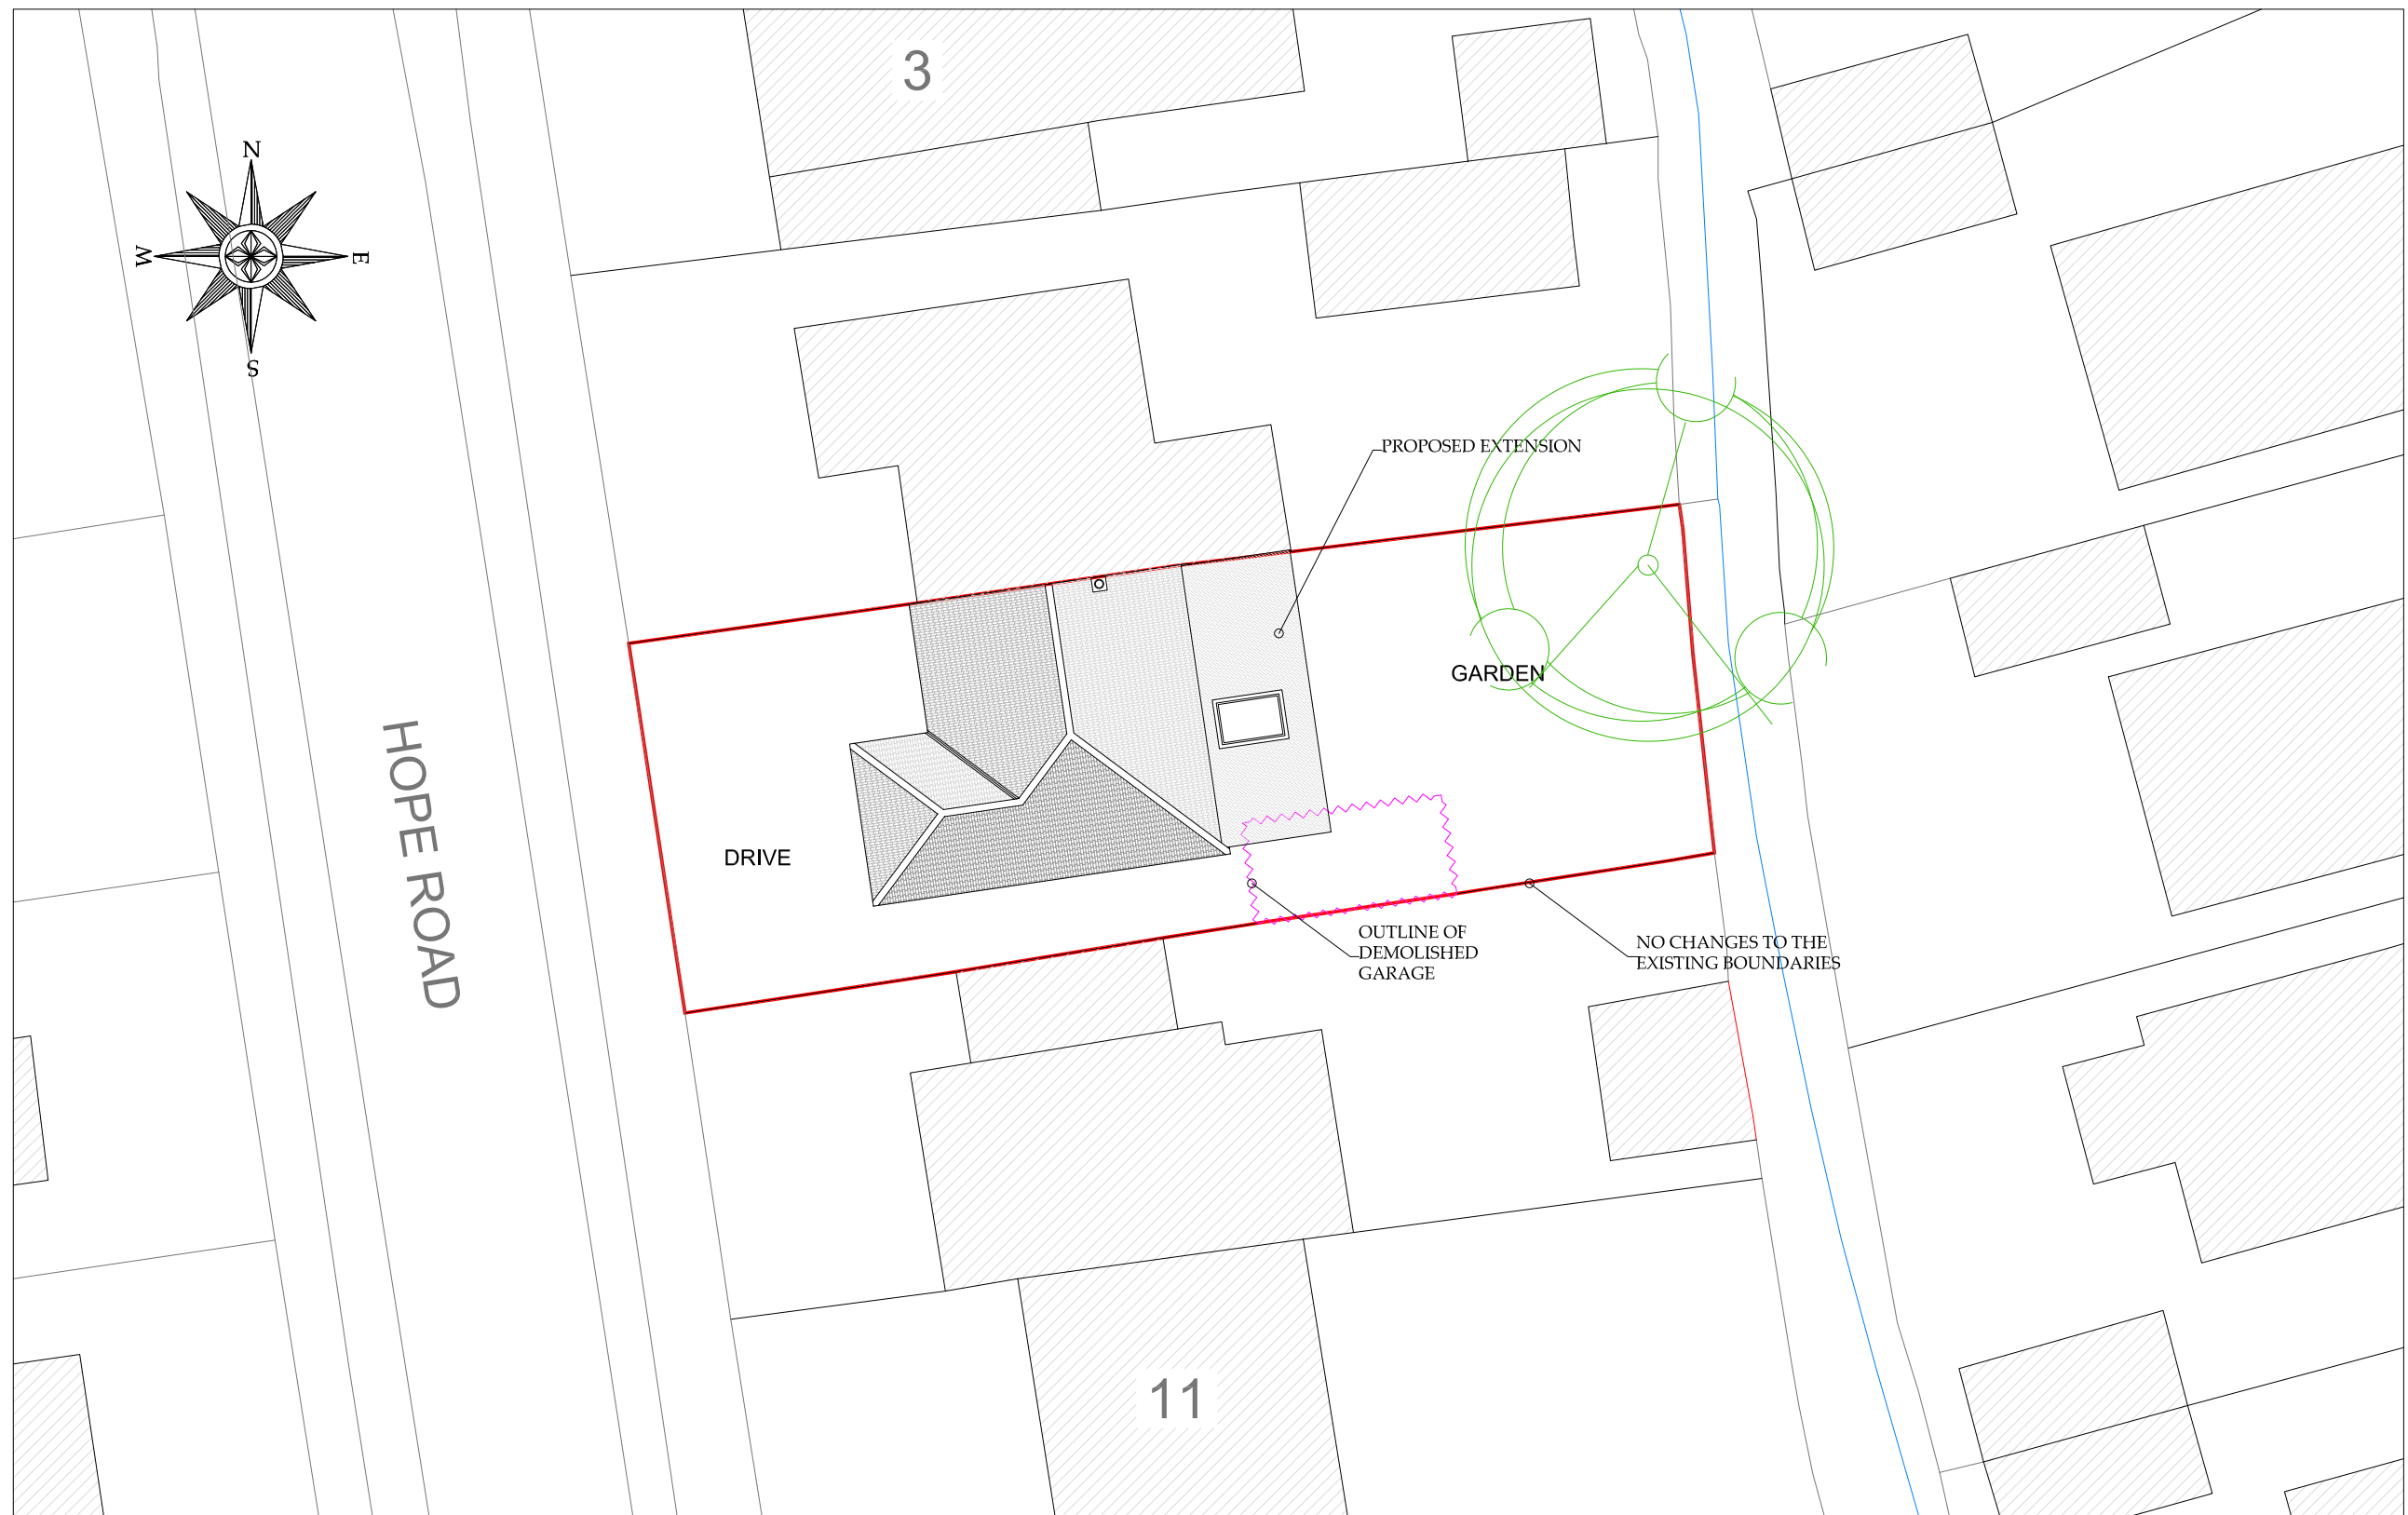

PROPOSED SINGLE STOREY REAR EXTENSION
WITH INTERNAL ALTERATIONS

Block Plan

THIS DRAWING IS THE COPYRIGHT OF WHOLE CONCEPTS ©

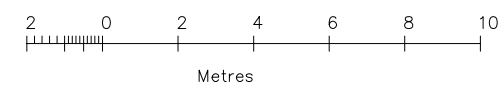

Project Name and Address
Mr L Matley-Jones
7 Hope Road
West End
SOUTHAMPTON
SO30 3GE

Project Rev.1
Date 15.04.26
Scale 1:200@A3

Sheet
3