


Figured dimensions to be followed in preference to those scaled from drawing.
All dimensions to be verified on site by the contractors and such dimensions to be their responsibility.
Drawing omissions and errors to be reported immediately to the designer.



Ordnance Survey, (c) Crown Copyright 2025. All rights reserved. Licence number 100022432

SITE LOCATION PLAN

Scale 1:1250

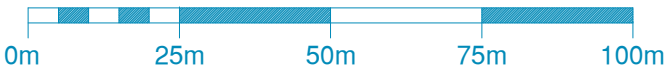


BLOCK PLAN

Red diagonal hatch indicates extent of existing building to be demolished

Orange diagonal hatch indicates extent of proposed new extension

Scale 1:500

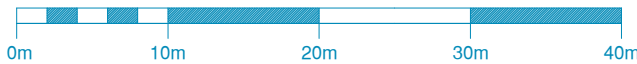

P01 19.04.26 Issued for Planning
Rev Date Description

ENZO
DESIGN STUDIO

E: martin@enzo-ds.co.uk W: www.enzo-ds.co.uk T: 07788800350
© Enzo Design Studio Limited 2026 Company Reg No.11875766

Client: Mr E Rudge & Miss O Secker			
Project: 84 Upr Northam Rd, Hedge End, SO30 4EB			
Drawing: Site Location Plan Block Plan		Existing / Proposed: Existing Status: PLANNING	
Project: 2206	Drawn/Checked: MA / --	Scale: 1:1250	Month: 04
Drawing revision: [1EXG] 051_P01		Size: A3	Year: 2026