



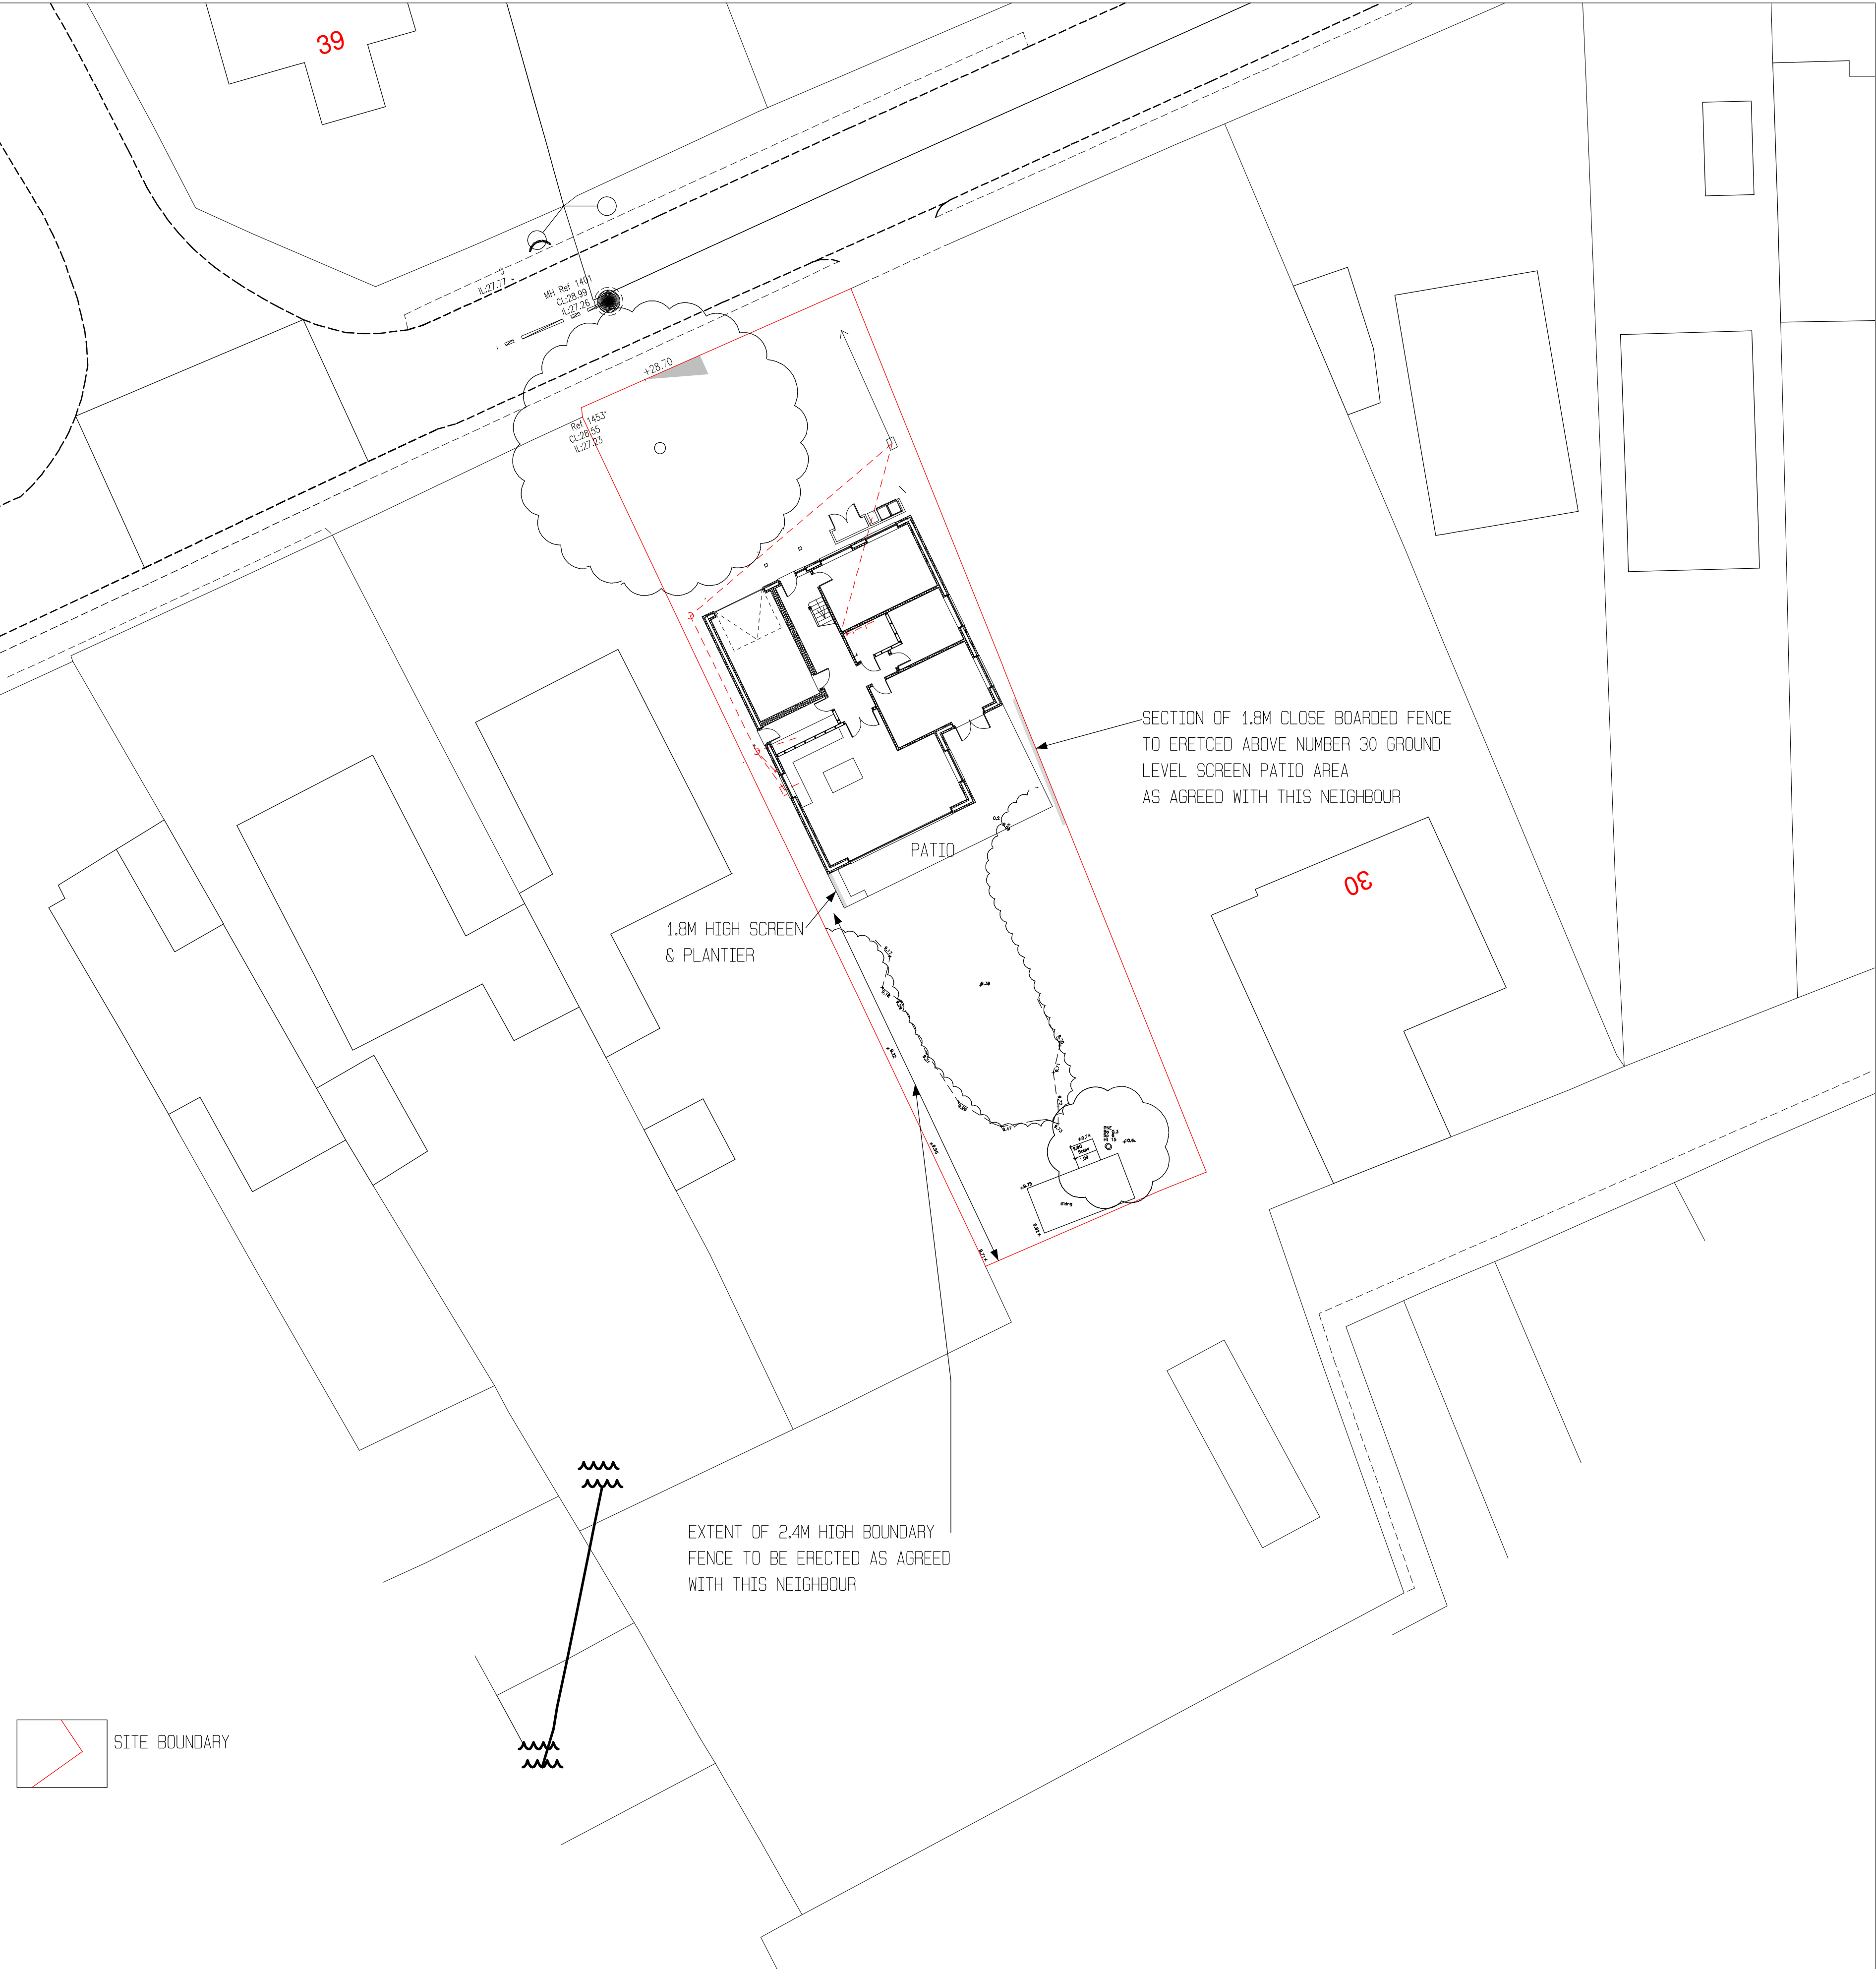


1.8M HIGH SCREEN & PLANTER




SECTION

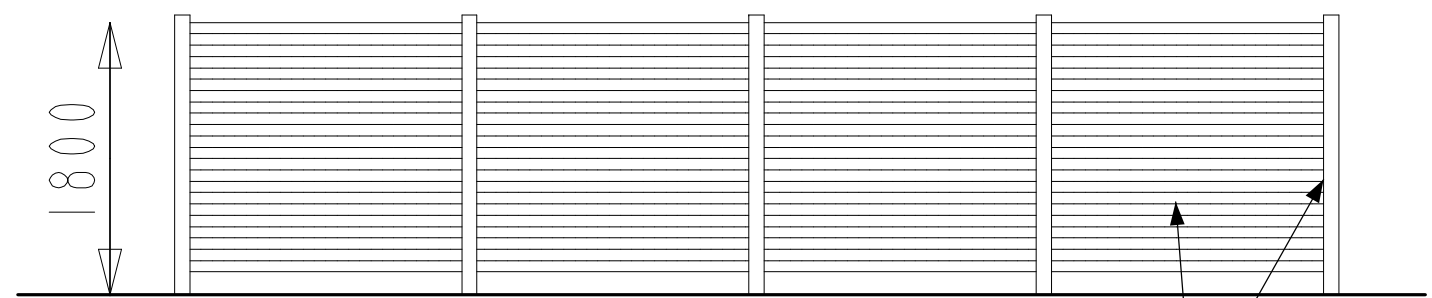

PART ELEVATION @ SCALE 1:50
CONCRETE POSTS, PLINTH & CLOSE BOARDED TIMBER FENCE

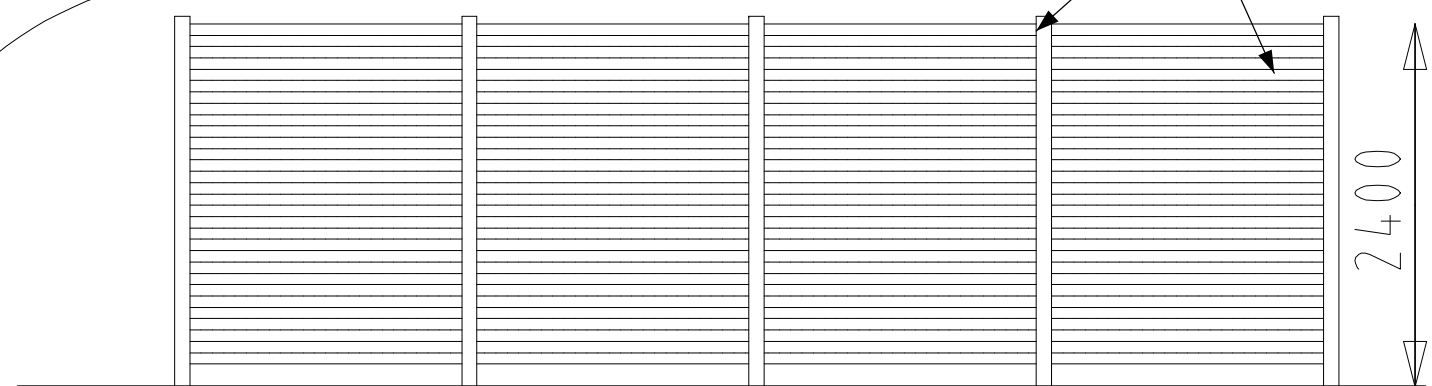

PART ELEVATION @ SCALE 1:50

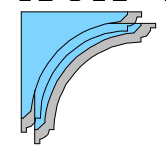

ACA ARCHITECTURAL DESIGN
9 WOODSIDE AVENUE
EASTLEIGH
S050 9ES
Tel: 07817616023 or Email: acaadesign@gmail.com

Client
Shonchee

Project Title
32 Valley Road, Chandlers Ford
Eastleigh, S053 1GP

Drawing Title
CONDITION 3

Scale
1:50, 1:100, 1:200 & 1:1250 on A1 Paper
0 4m 8m 12m 16m 20m

© This drawing is the copyright of ACA Architectural Design. It may not be copied, altered or reproduced without their written authority. This drawing must not be scaled IF IN DOUBT ASK !!

Drawing No.
2026/01

Rev.

