



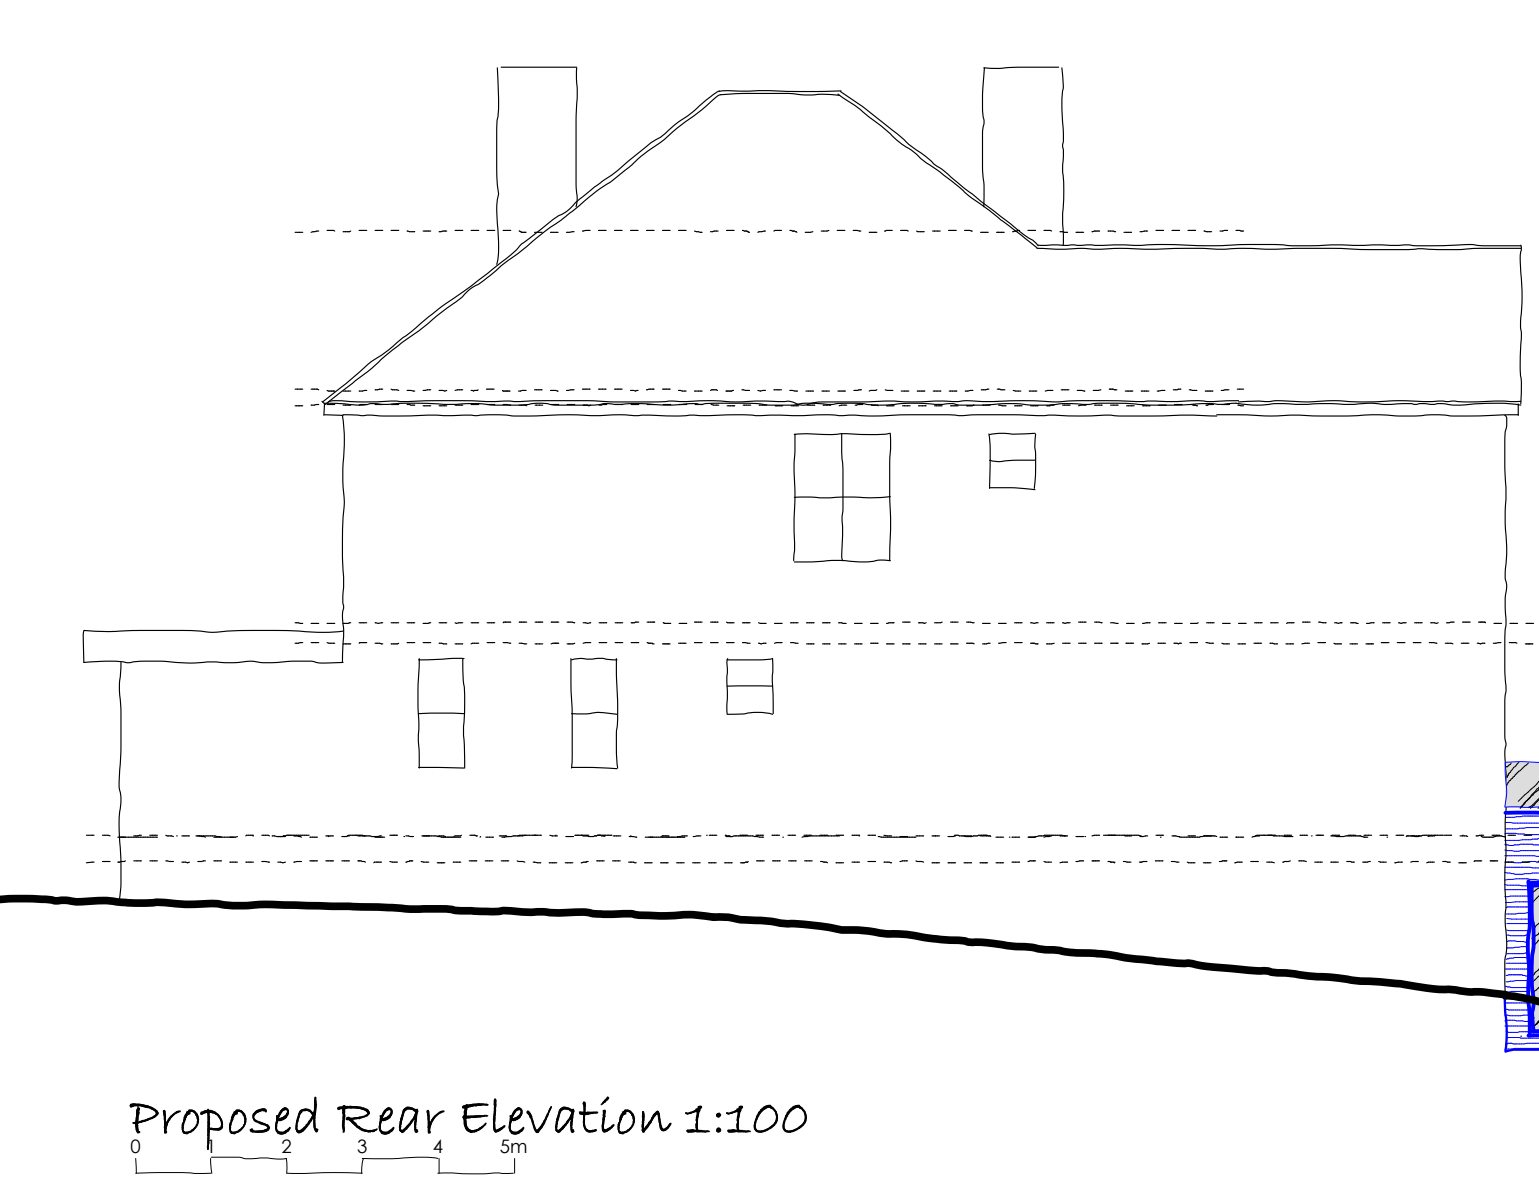


Proposed Rear Elevation 1:100




Existing Rear Elevation 1:100

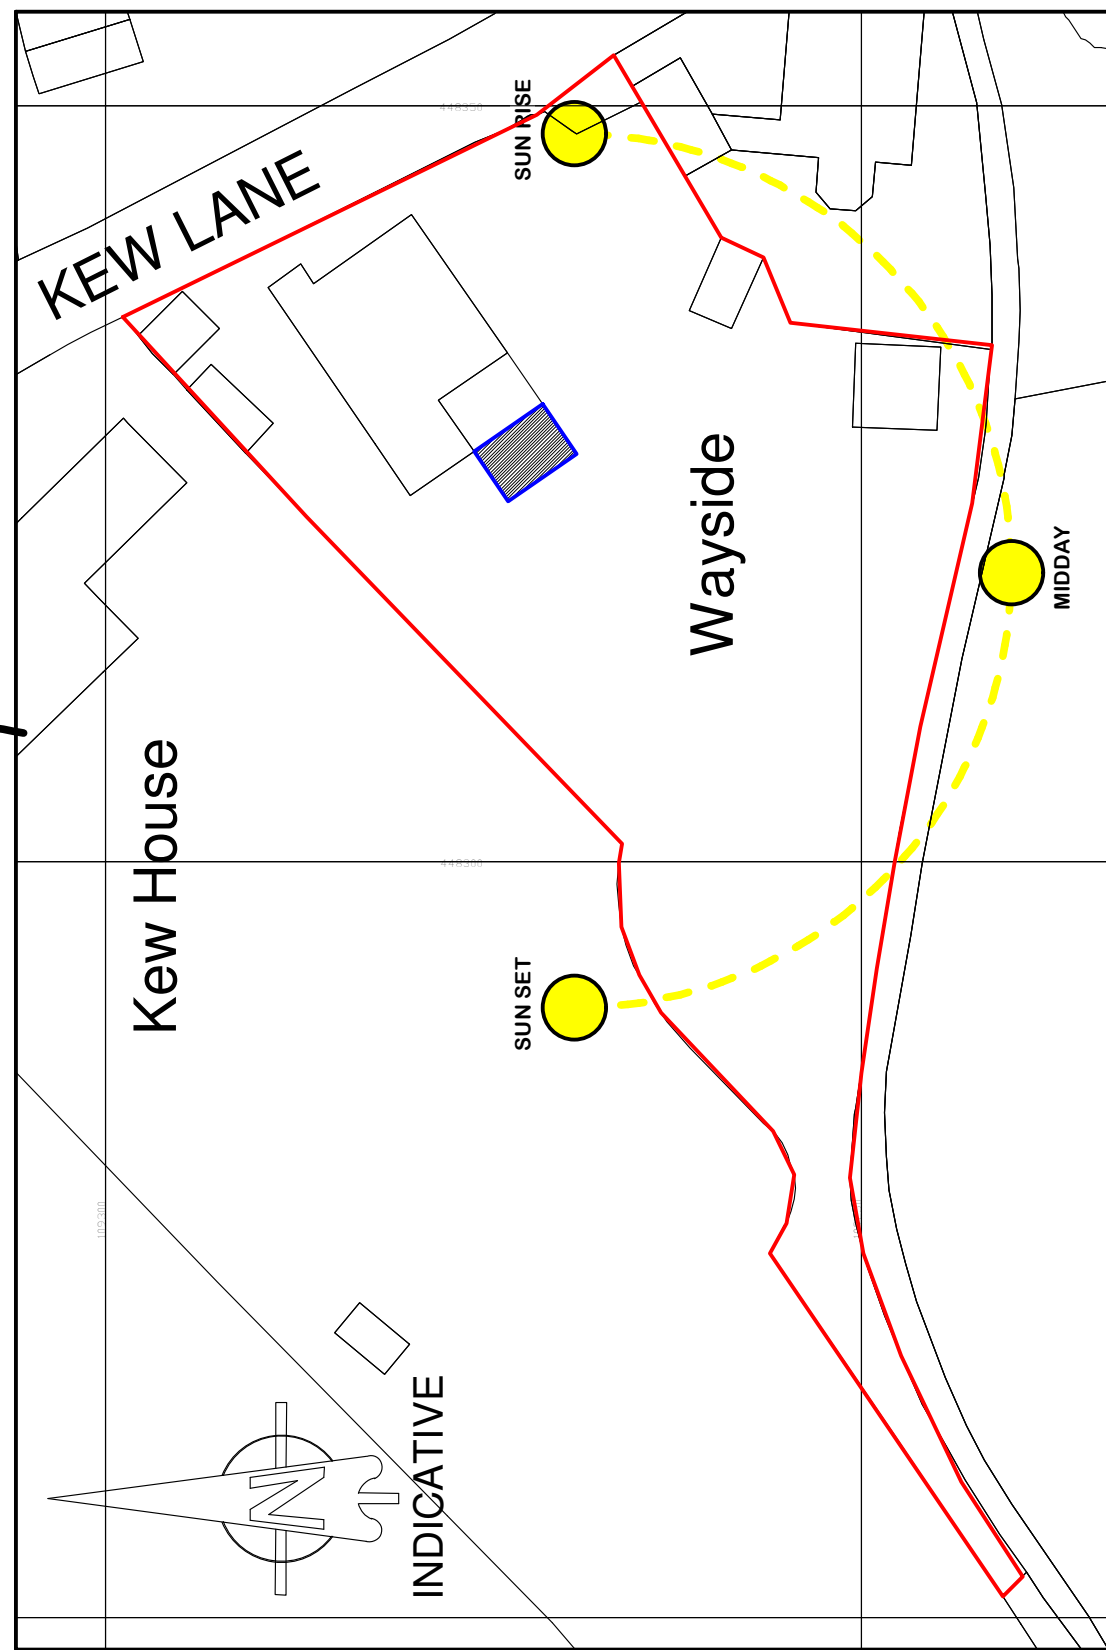


Site Plan 1:500

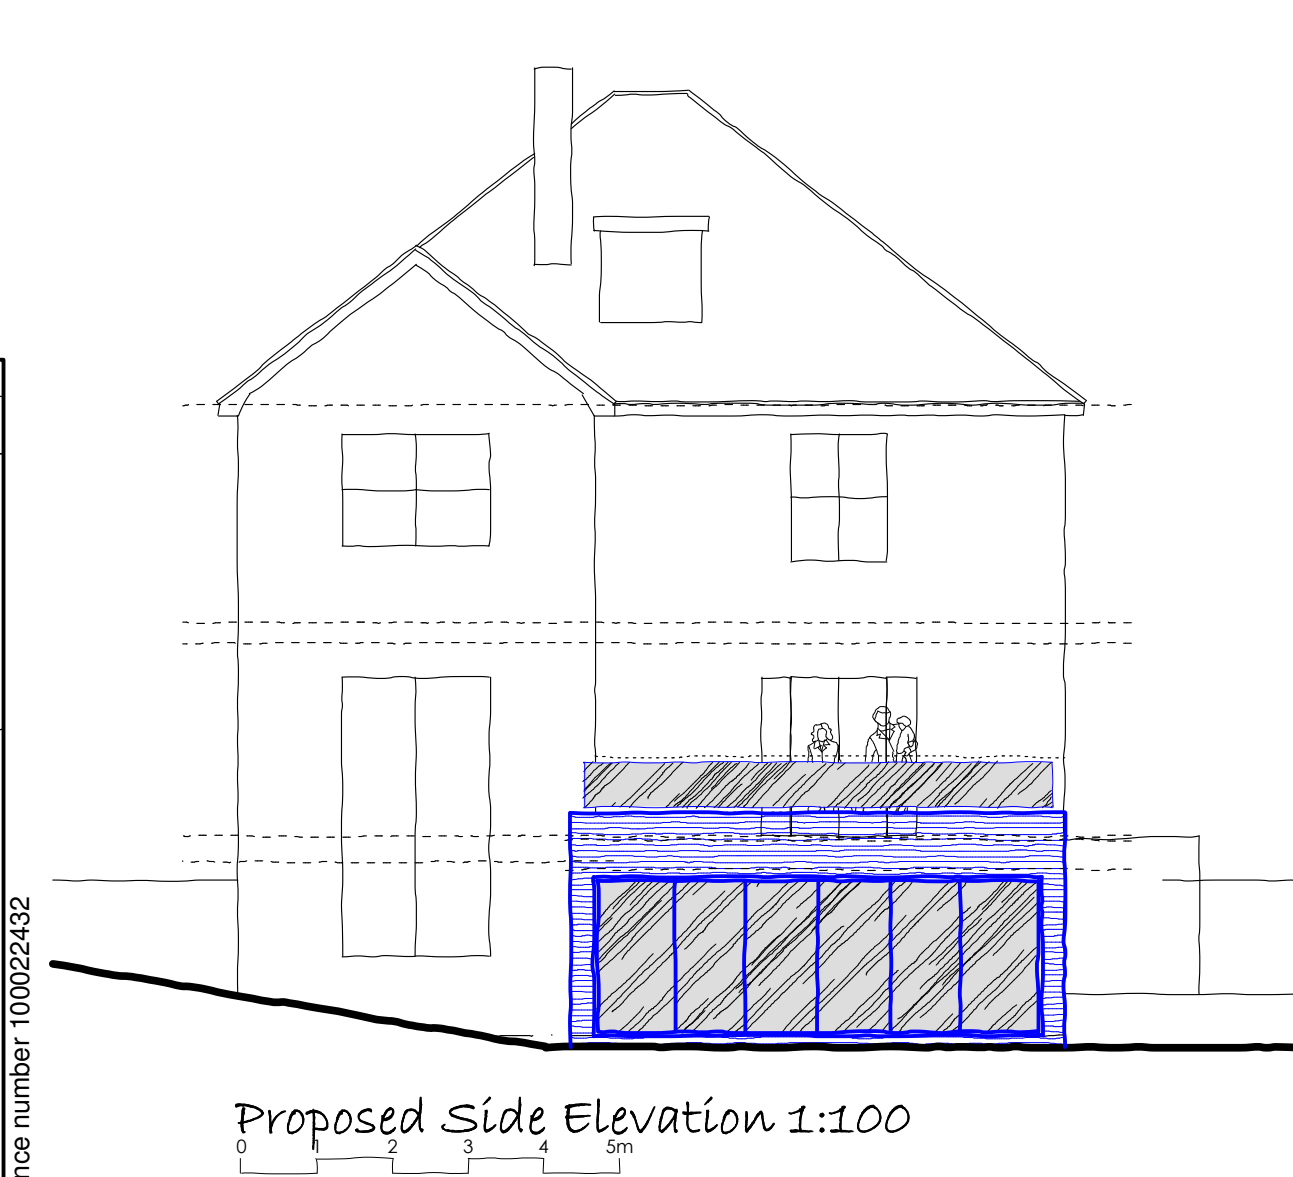

Proposed Side Elevation 1:100

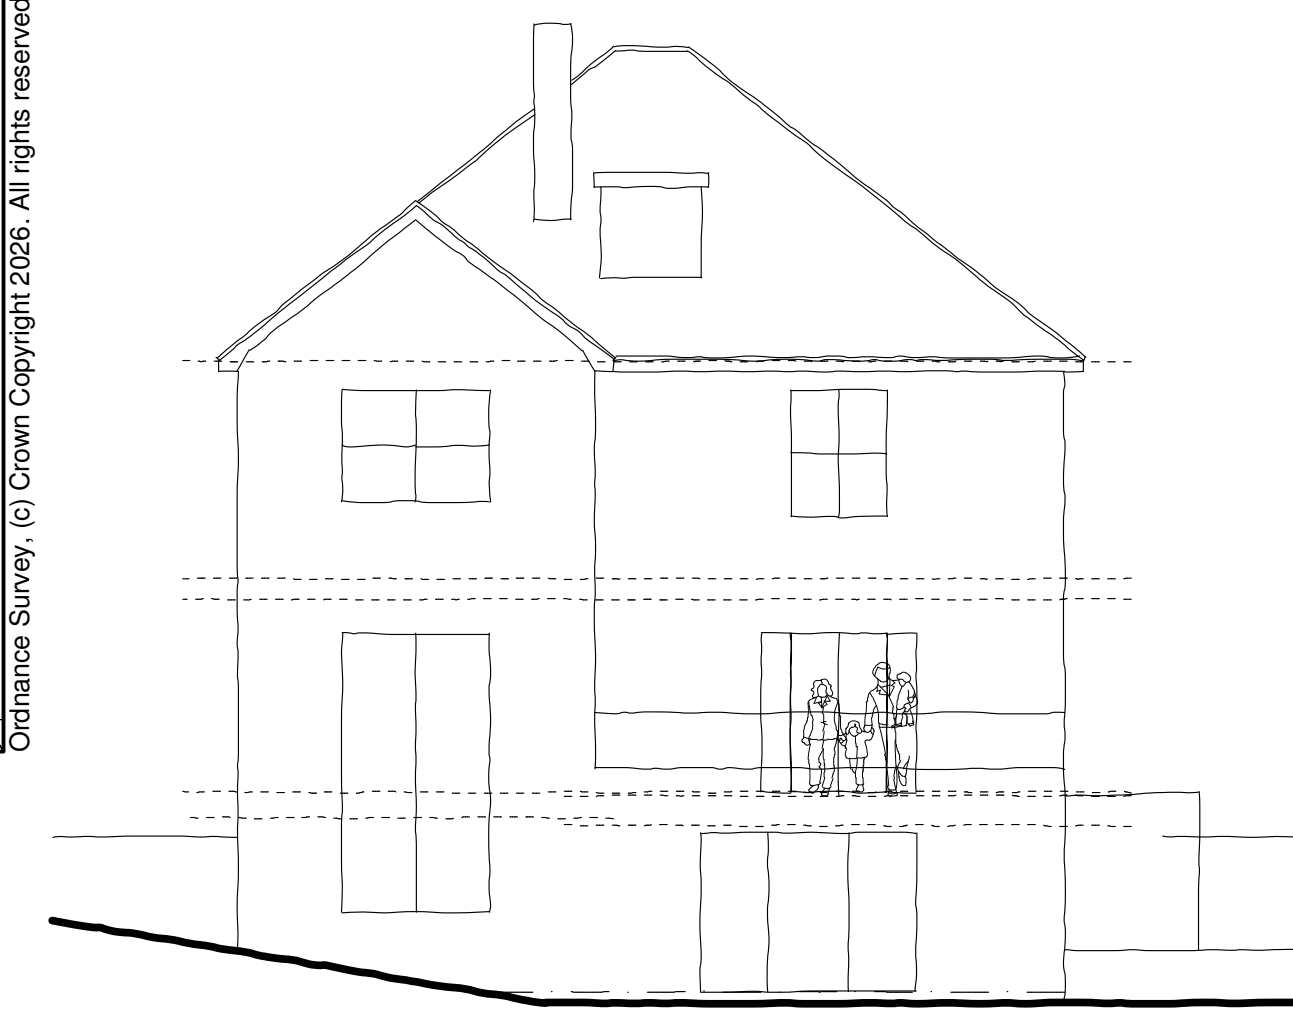


Existing Side Elevation 1:100

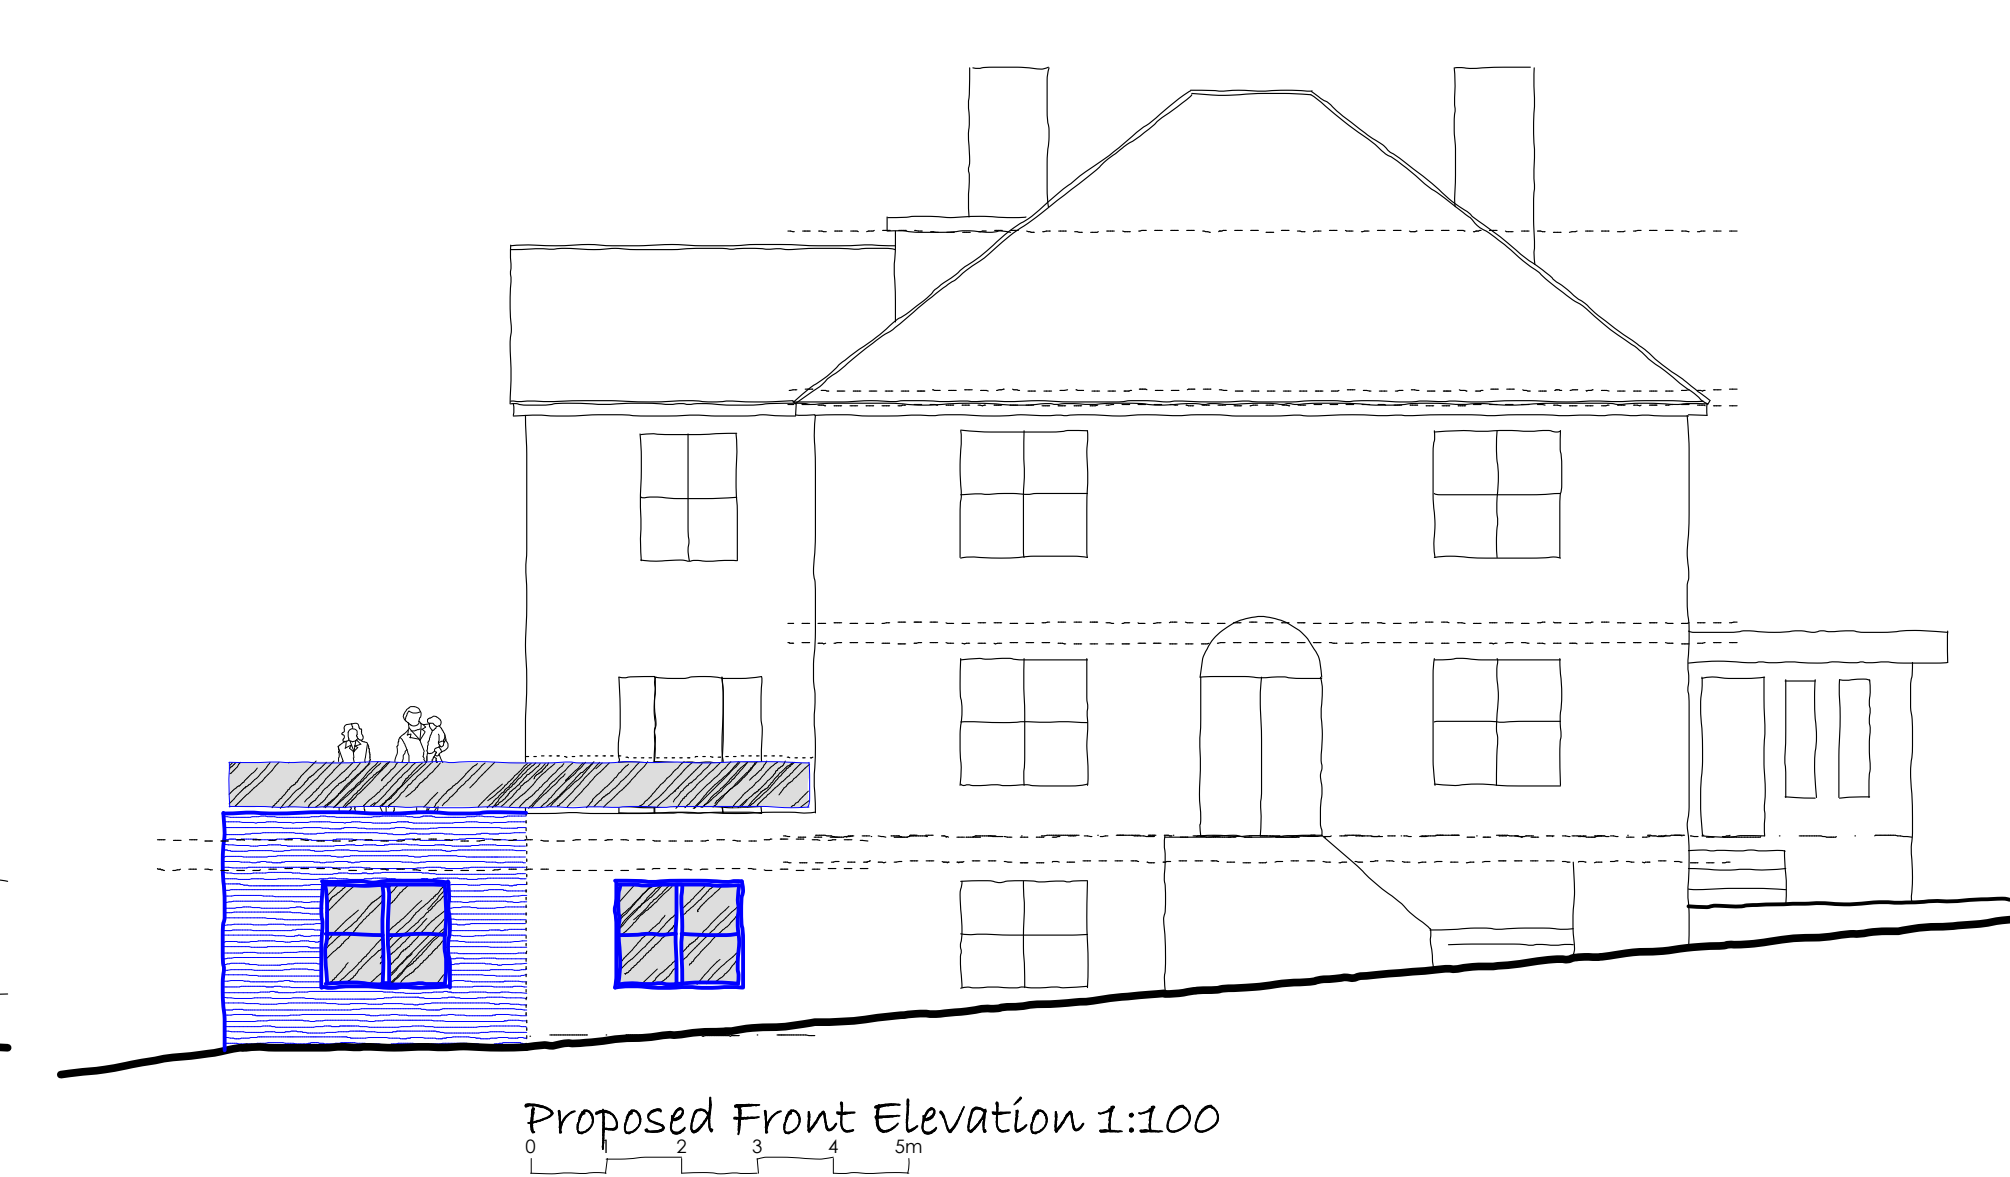


Proposed Front Elevation 1:100




Existing Front Elevation 1:100

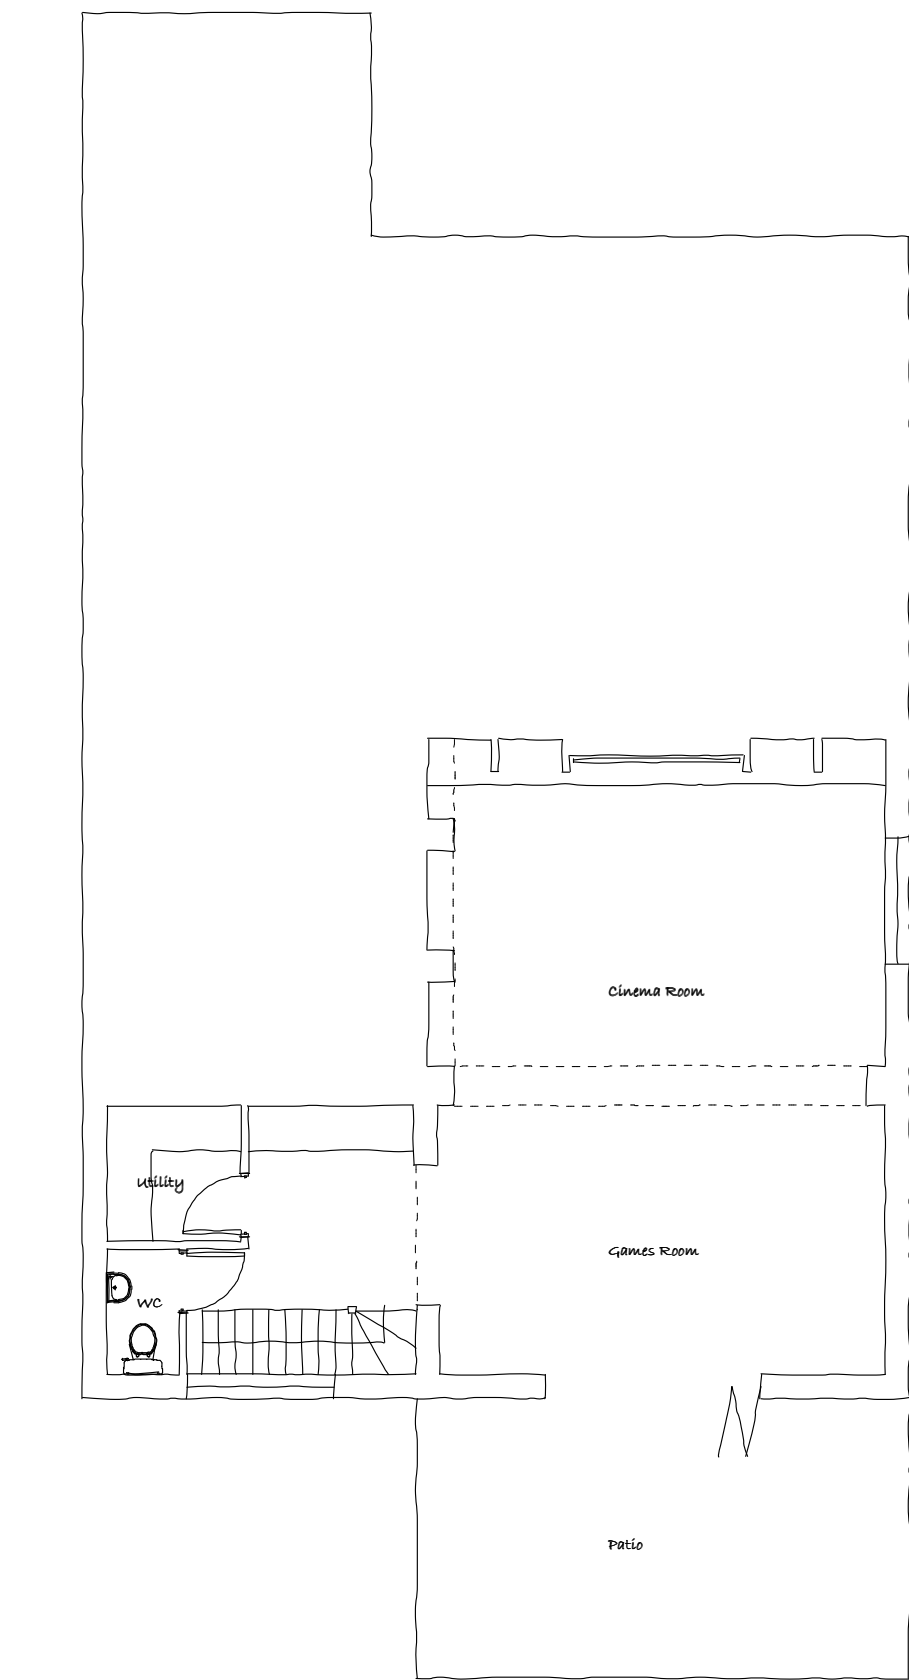


Existing Ground Floor Plan 1:100

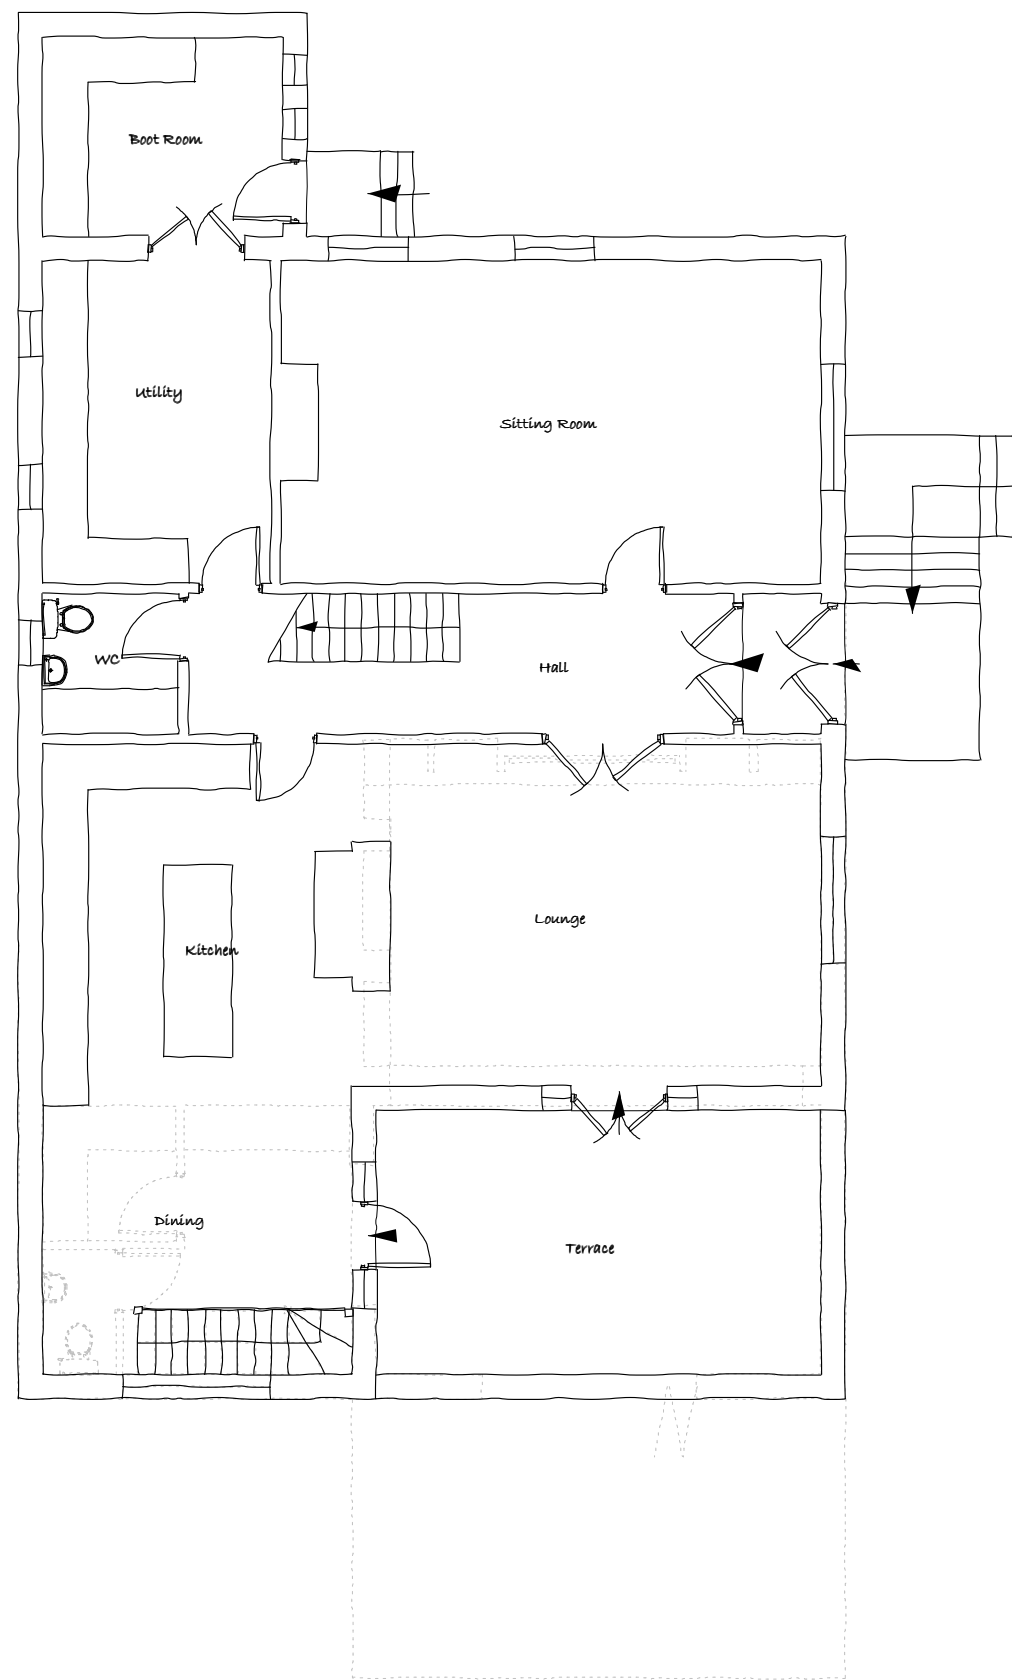


Existing First Floor Plan 1:100

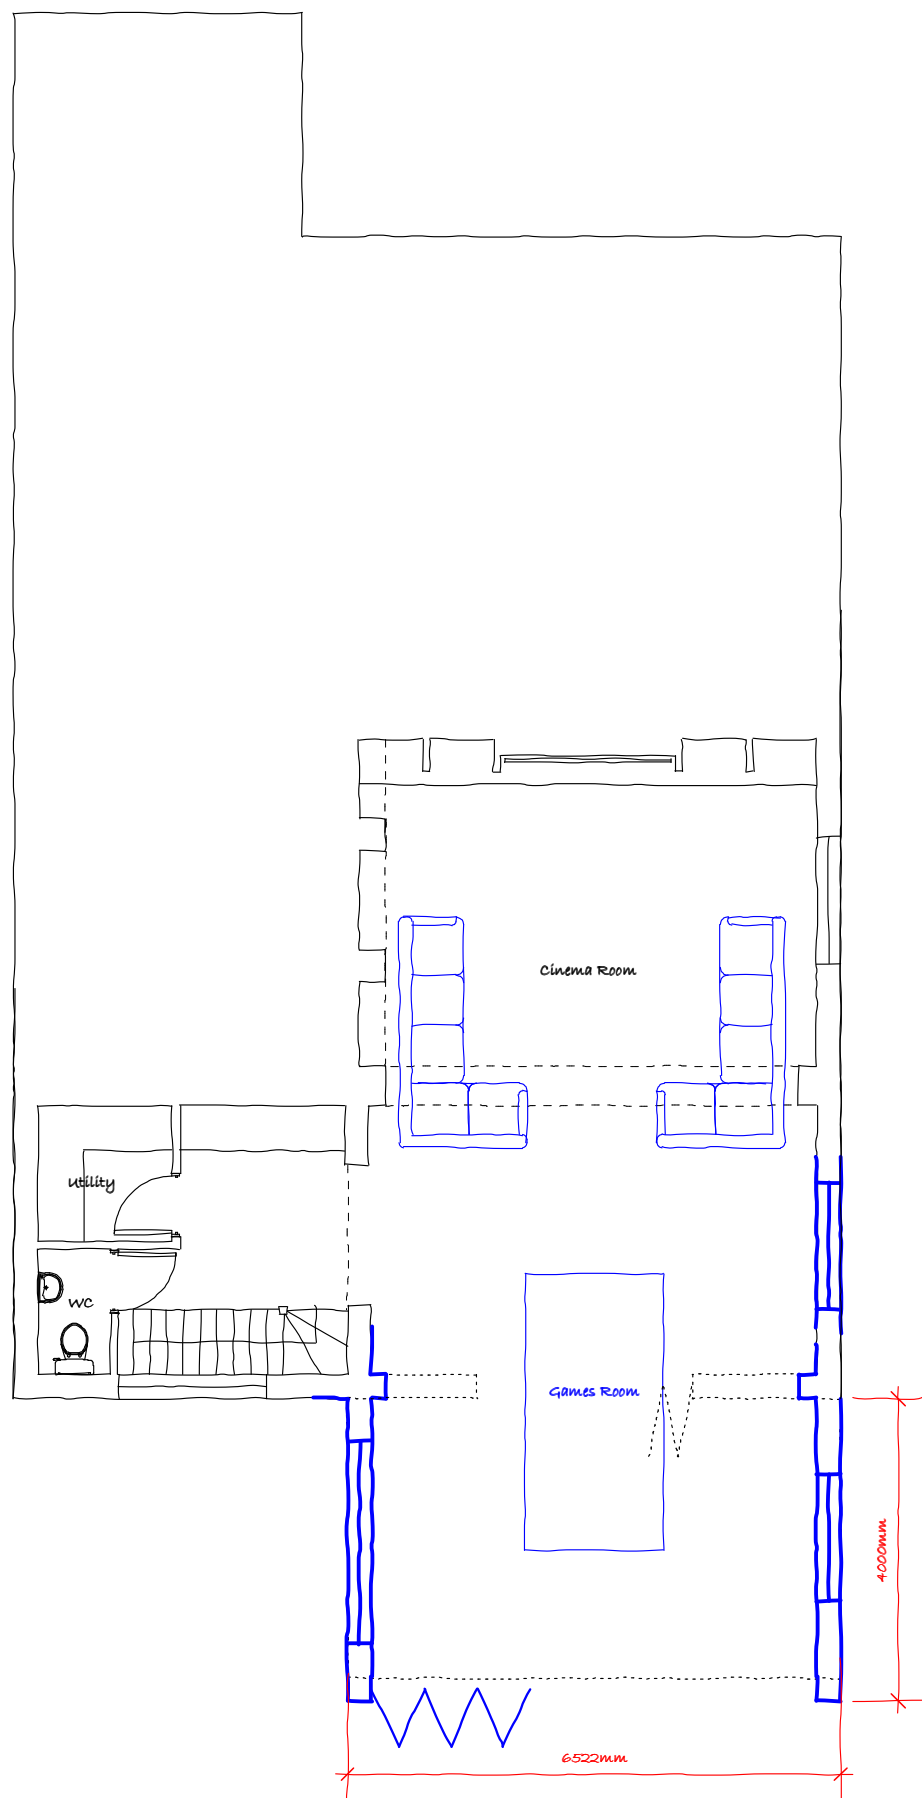

Proposed Ground Floor Plan 1:100

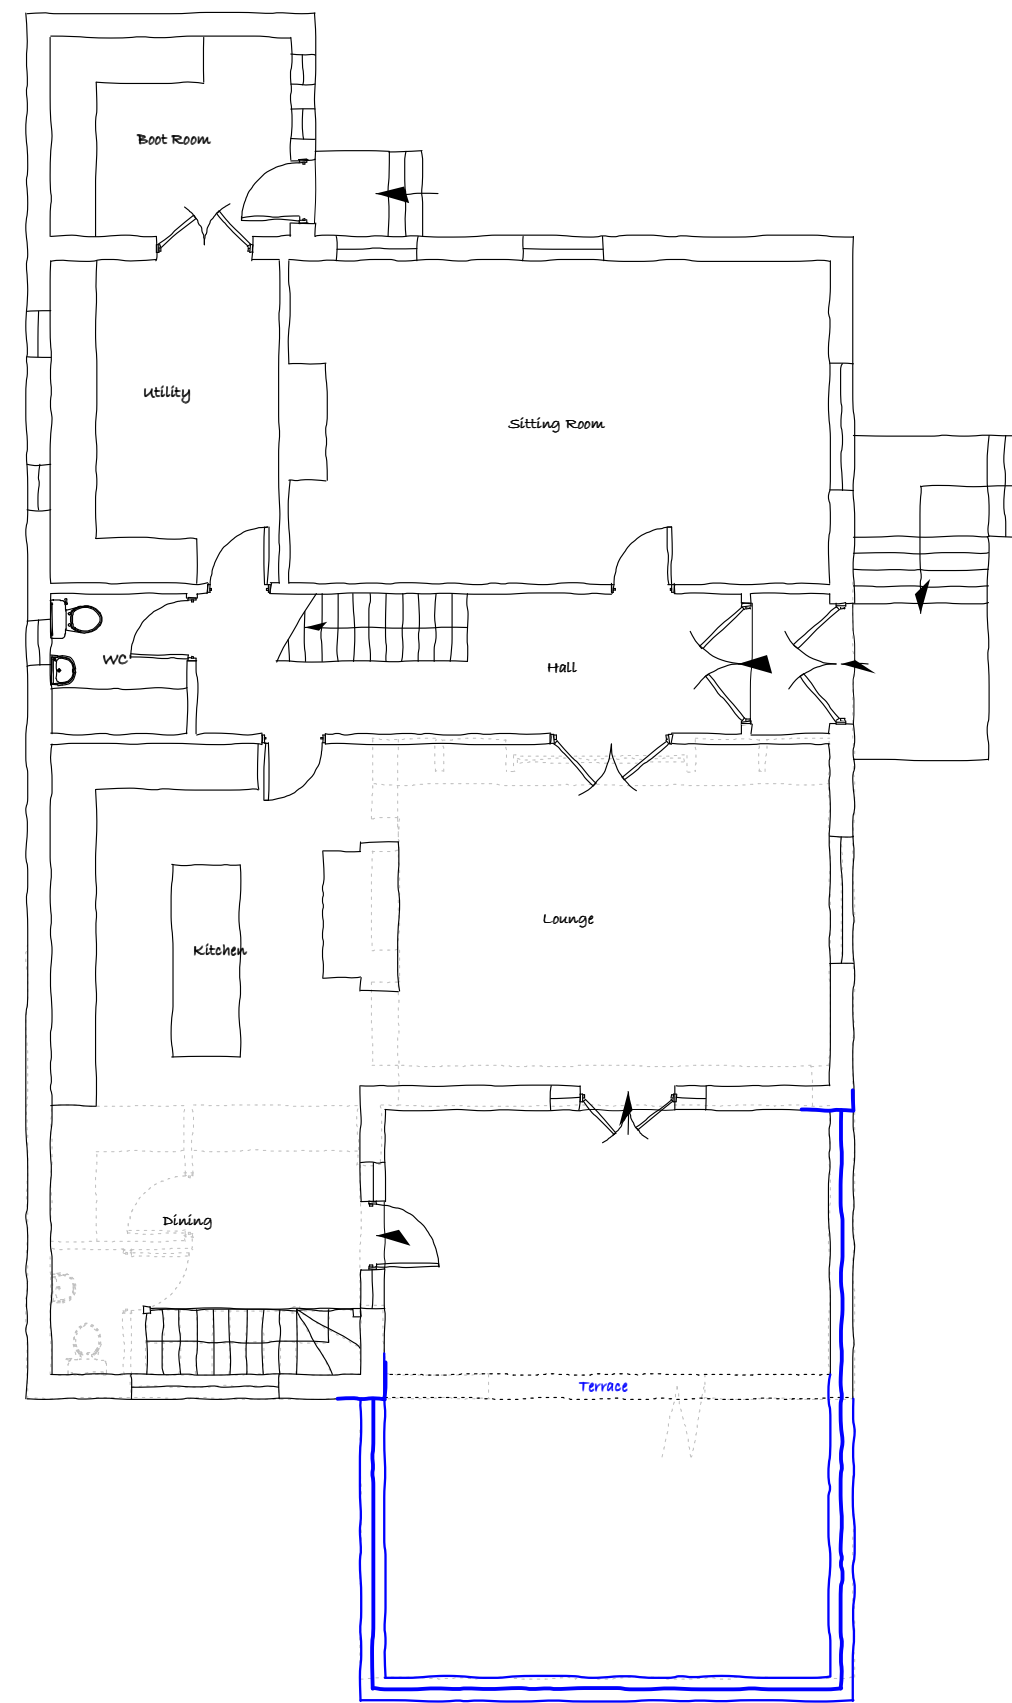

Proposed First Floor Plan 1:100

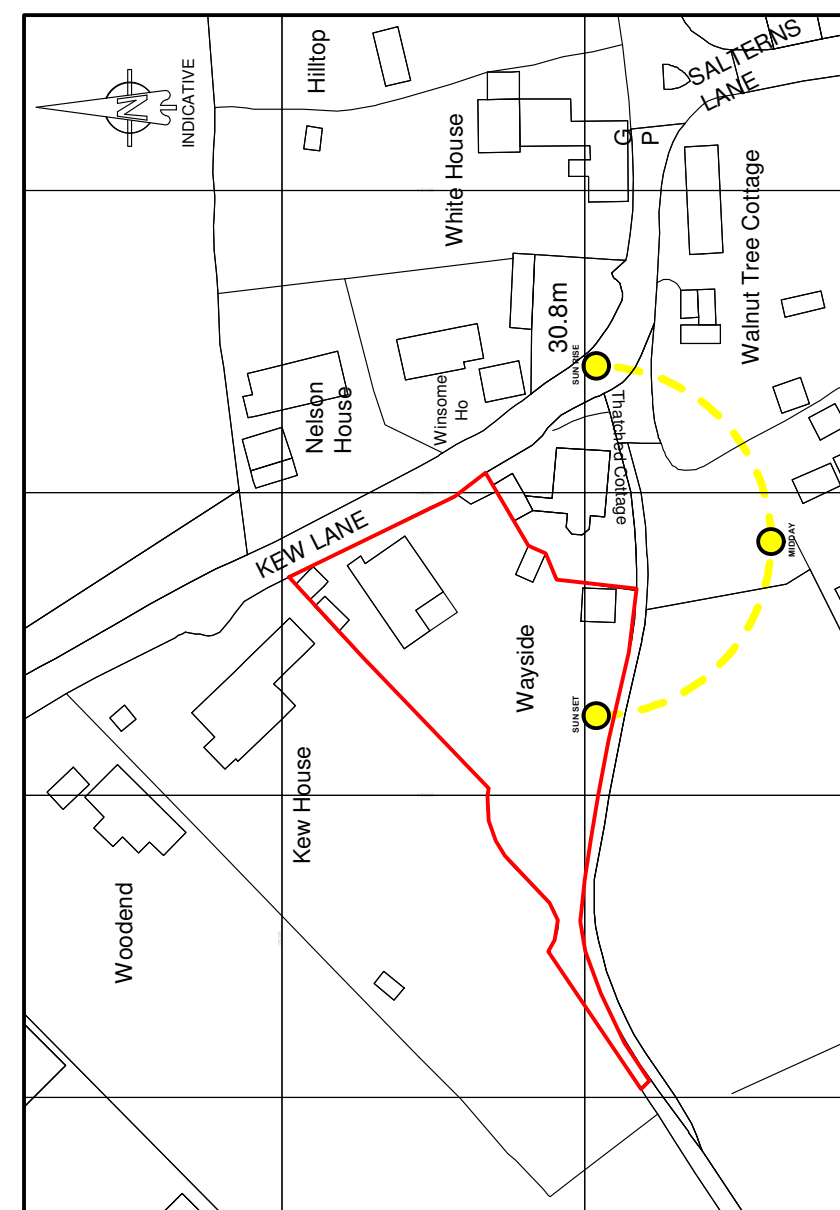

Location Plan 1:1250

project	Wayside House Kew Lane Old Bursledon Southampton Hampshire SO31 8DG		
client	Mr & Mrs Collier		
drawing	Proposed Alterations		
stage	Stage 3 - Planning		
scale	1:100 & 1:50 @ A1	date	April 2026
job no._	3403/04_	drwg no._	01_
revision			B

The Design Loft, Silver Birches
Allington Lane
Southampton
Hampshire
SO30 3HQ

T. 023 8069 3924
M. 07881 587261
E. info@matdesign.co.uk
W. www.matdesign.co.uk



Do not scale this drawing (unless for planning purposes) - Use written dimensions only. All dimensions to be checked on site prior to commencement of any works.