

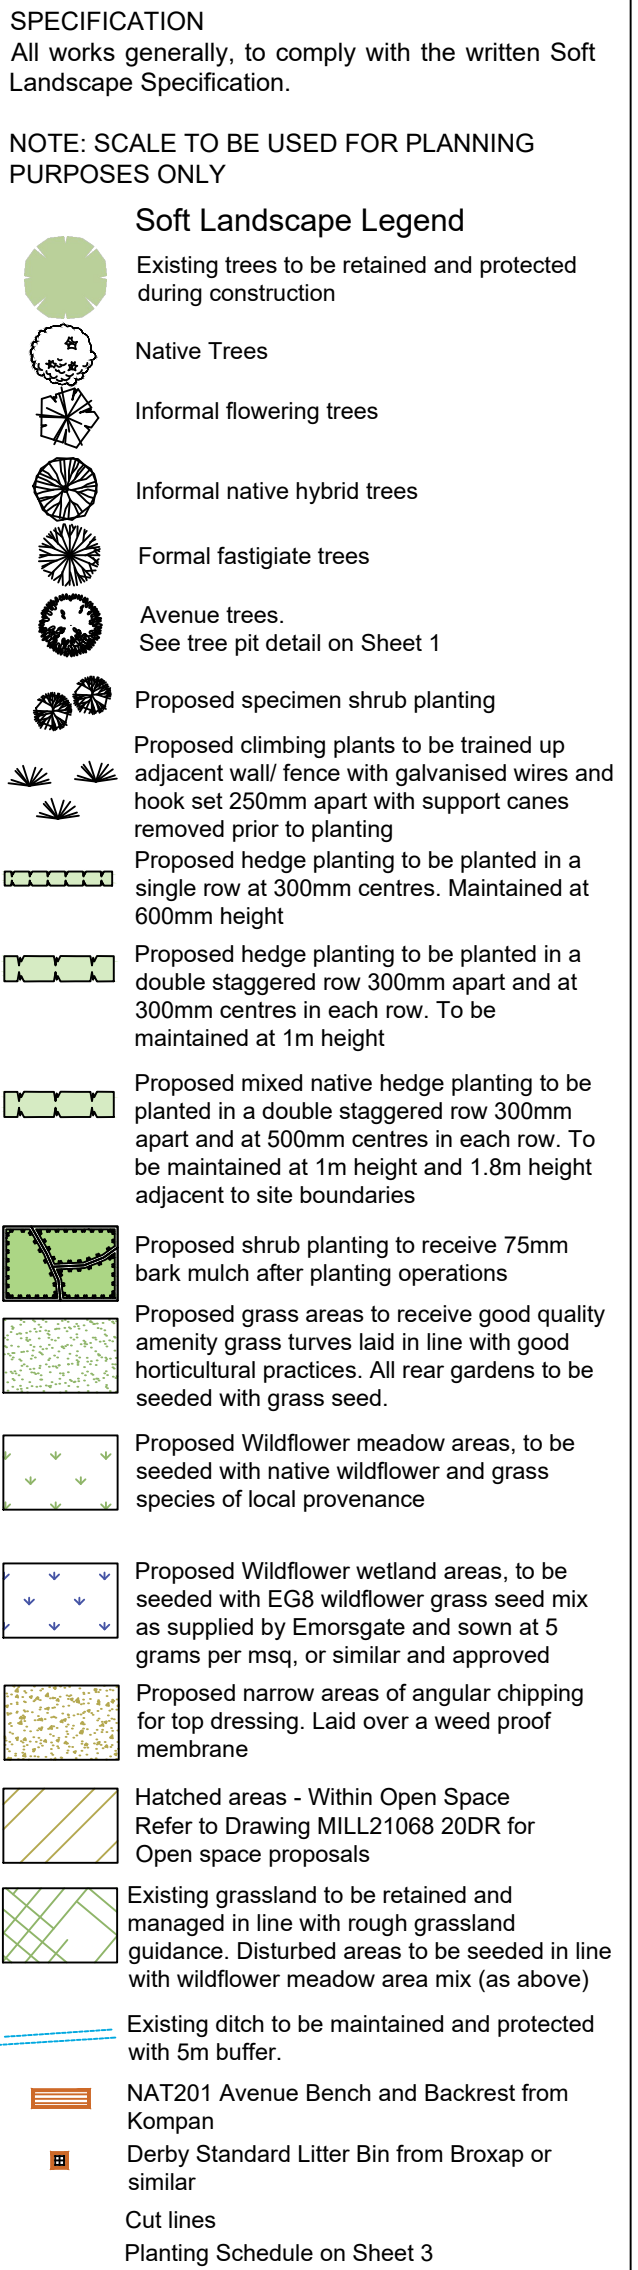


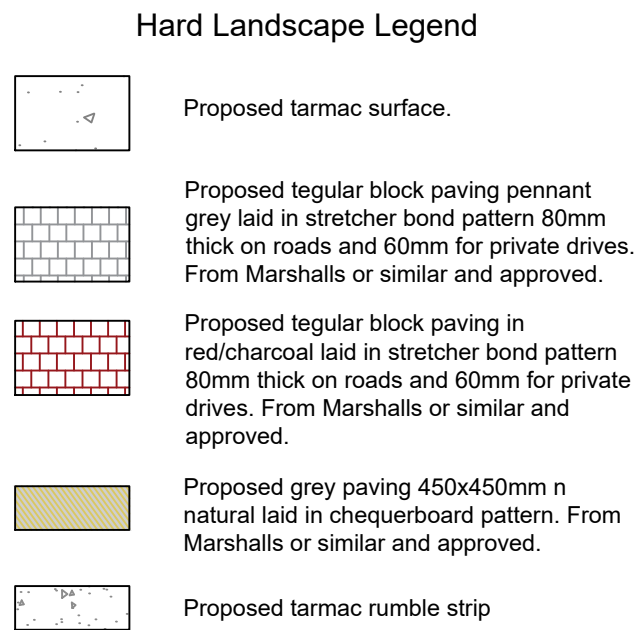

Rev	Date	Details	Drawn
H	13.03.25	Comments	LS
G	04.03.25	Comments	LS
F	27.02.25	Comments	LS
E	13.02.25	Comments	LS
D	19.12.24	Comments	LS
C	12.11.24	Comments	LS
B	08.11.24	Comments	LS
A	06.11.24	Revised layout	LS

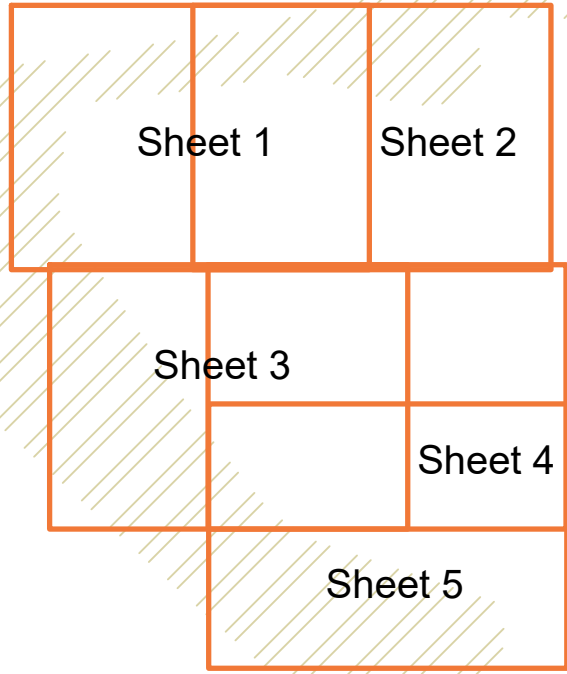

HEAD OFFICE
Rodbourne Rail Business Centre, Grange Lane,
Malmesbury, SN16 0ES
Tel: 01666 825646

Courtyard House, Mill Lane, Godalming, GU7 1EY
Tel: 01483 425714

Suite 6, Crescent House, Yonge Close, Eastleigh, SO50 9SX
Tel: 02382 026300

9 Brownlow Road, Cambridge, CB4 3NG
Tel: 07825 886654

Unit 50, Space Business Centre Gloucester, Olympus Park,
Quekley, Gloucester, GL2 4AL
Tel: 07769 263864

email: mail@acdenv.co.uk
www.acdenvironmental.co.uk



scheme: Land North West of
Boorley Gardens

client: Miller Homes
Gleeson Homes

drawing: Soft Landscape Proposals

date: May 2024

scale: 1:250@A1

drawing no: MILL21068 14 - sheet 2

drawn: LS checked: DKM

Copyright of ACD Environmental Ltd. All rights described in Chapter IV of the Copyright, Designs and Patents Act 1988 have been generally asserted. 2011. Copyright of this plan remains with ACD until all fees have been paid in full.