
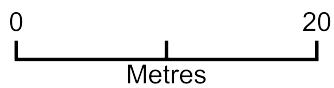


Block Plan - 23 Oatlands Road, SO32 2DE

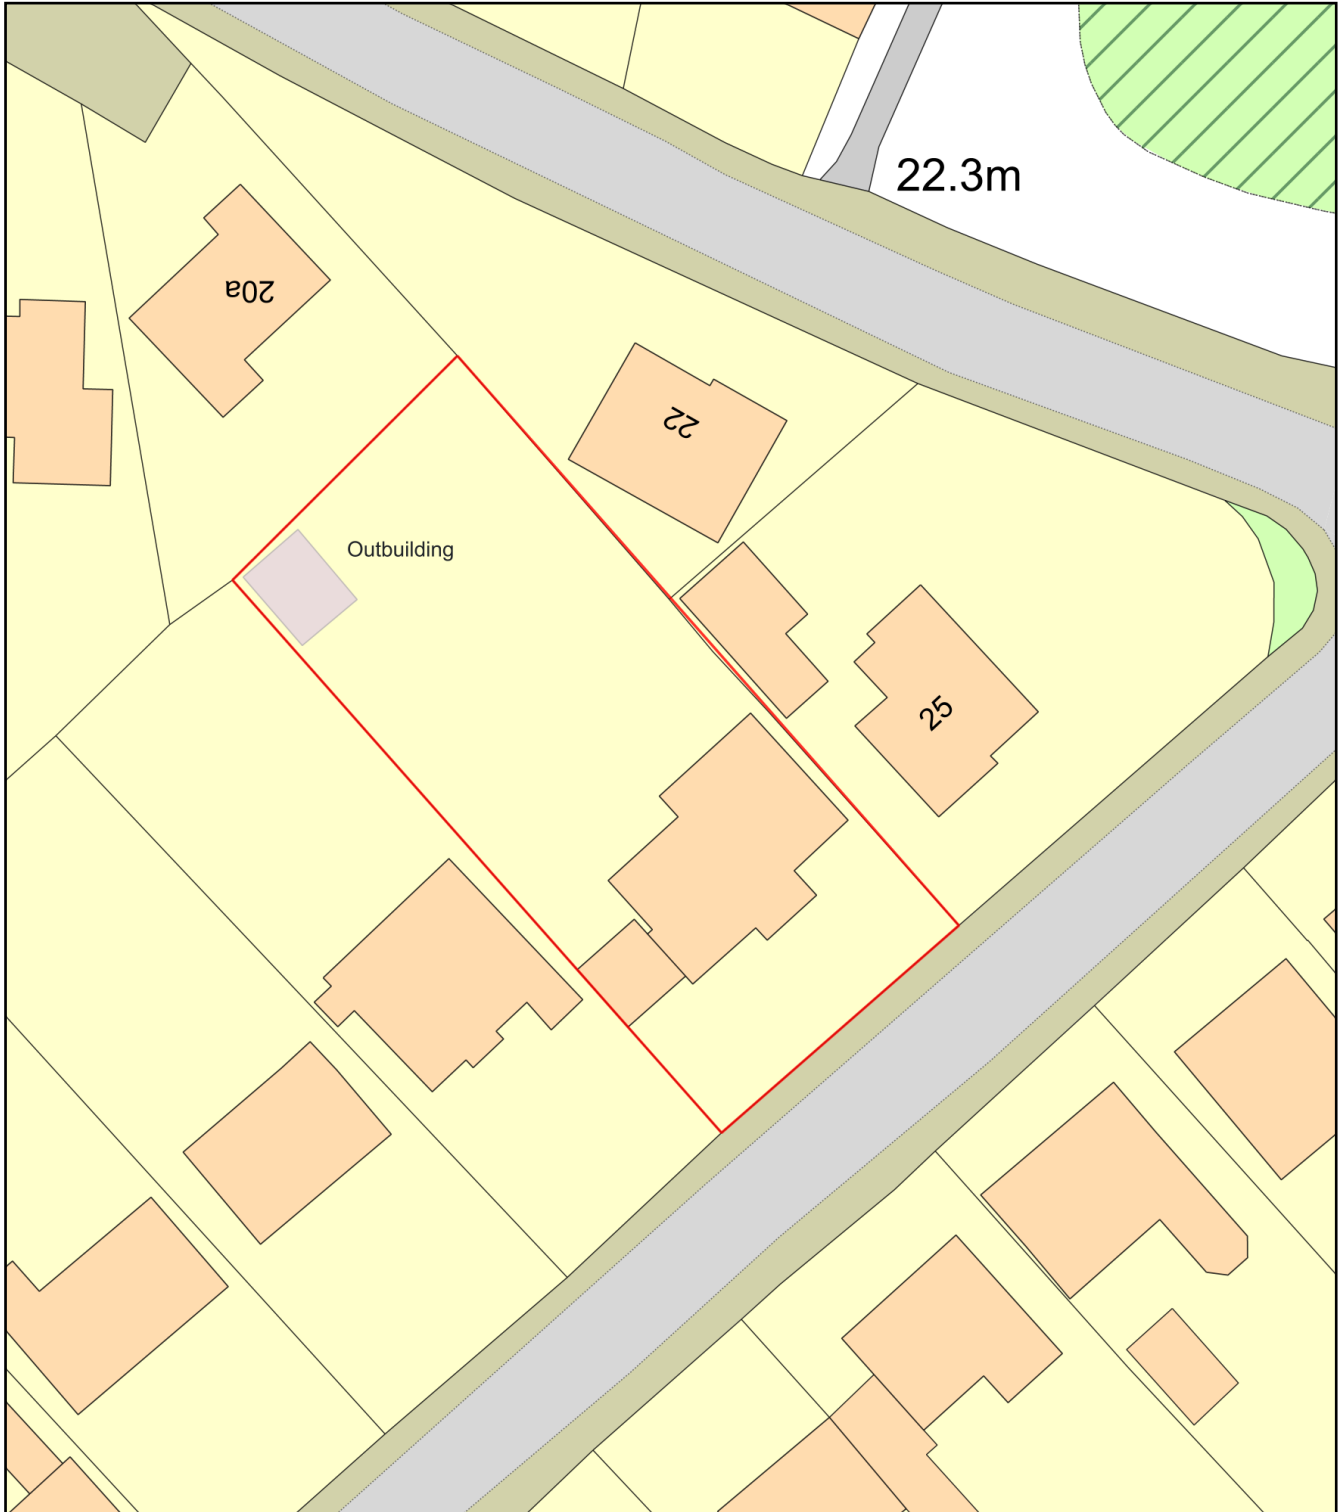

Plan Produced for: Mark Feltham

Date Produced: 20 Apr 2026

Plan Reference Number: TQRQM26110120301996

Scale: 1:500 @ A4