
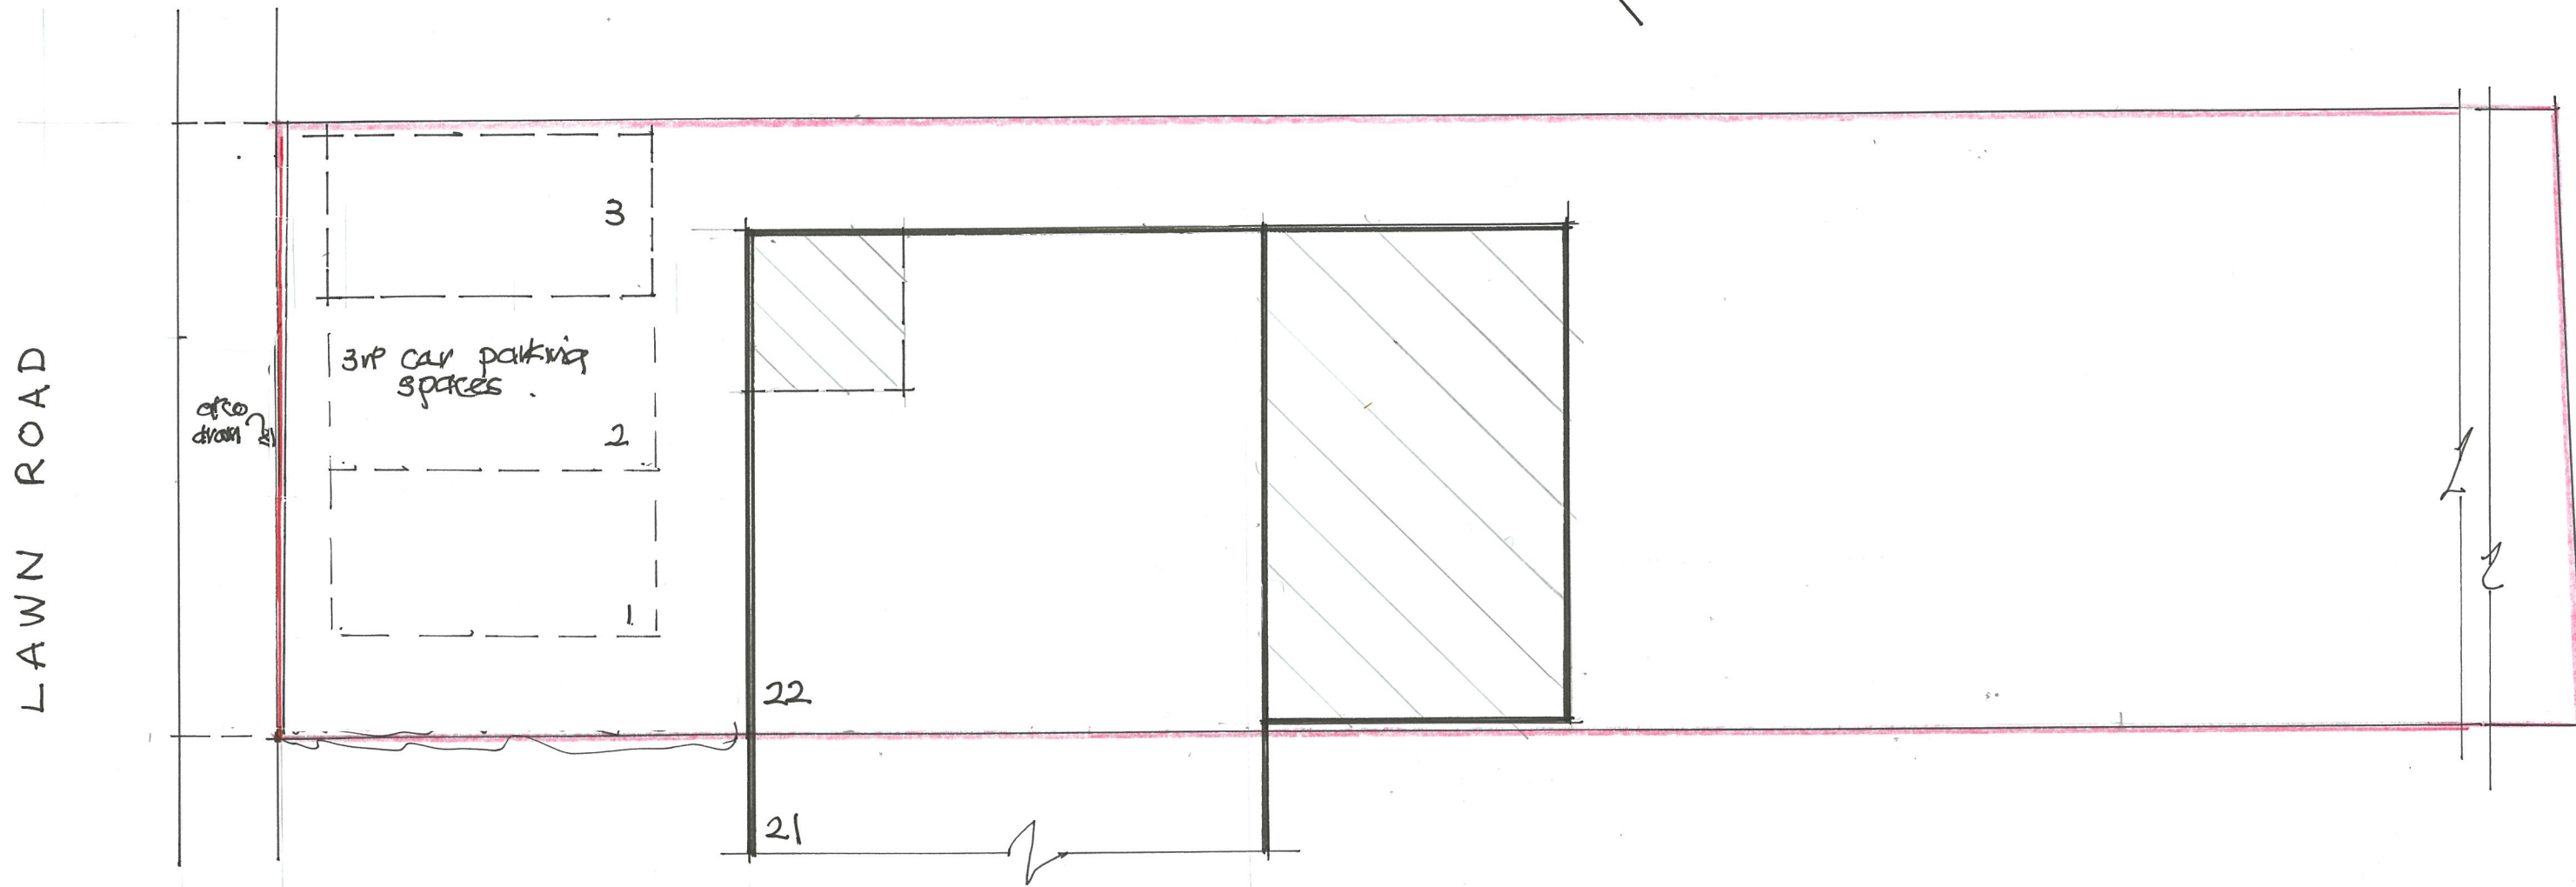


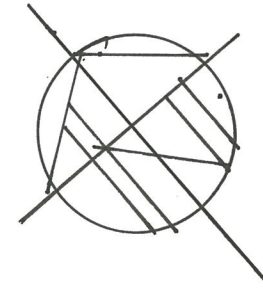

Site parking layout

0m 1 2 3 4 5m

Scale bar 1:100

Proposed parking layout 22 Lawn Road Eastleigh, Hants SO50 4GT.

Scale 1:100 @ A3
Drawing no LR. 04.
Date February 26.