


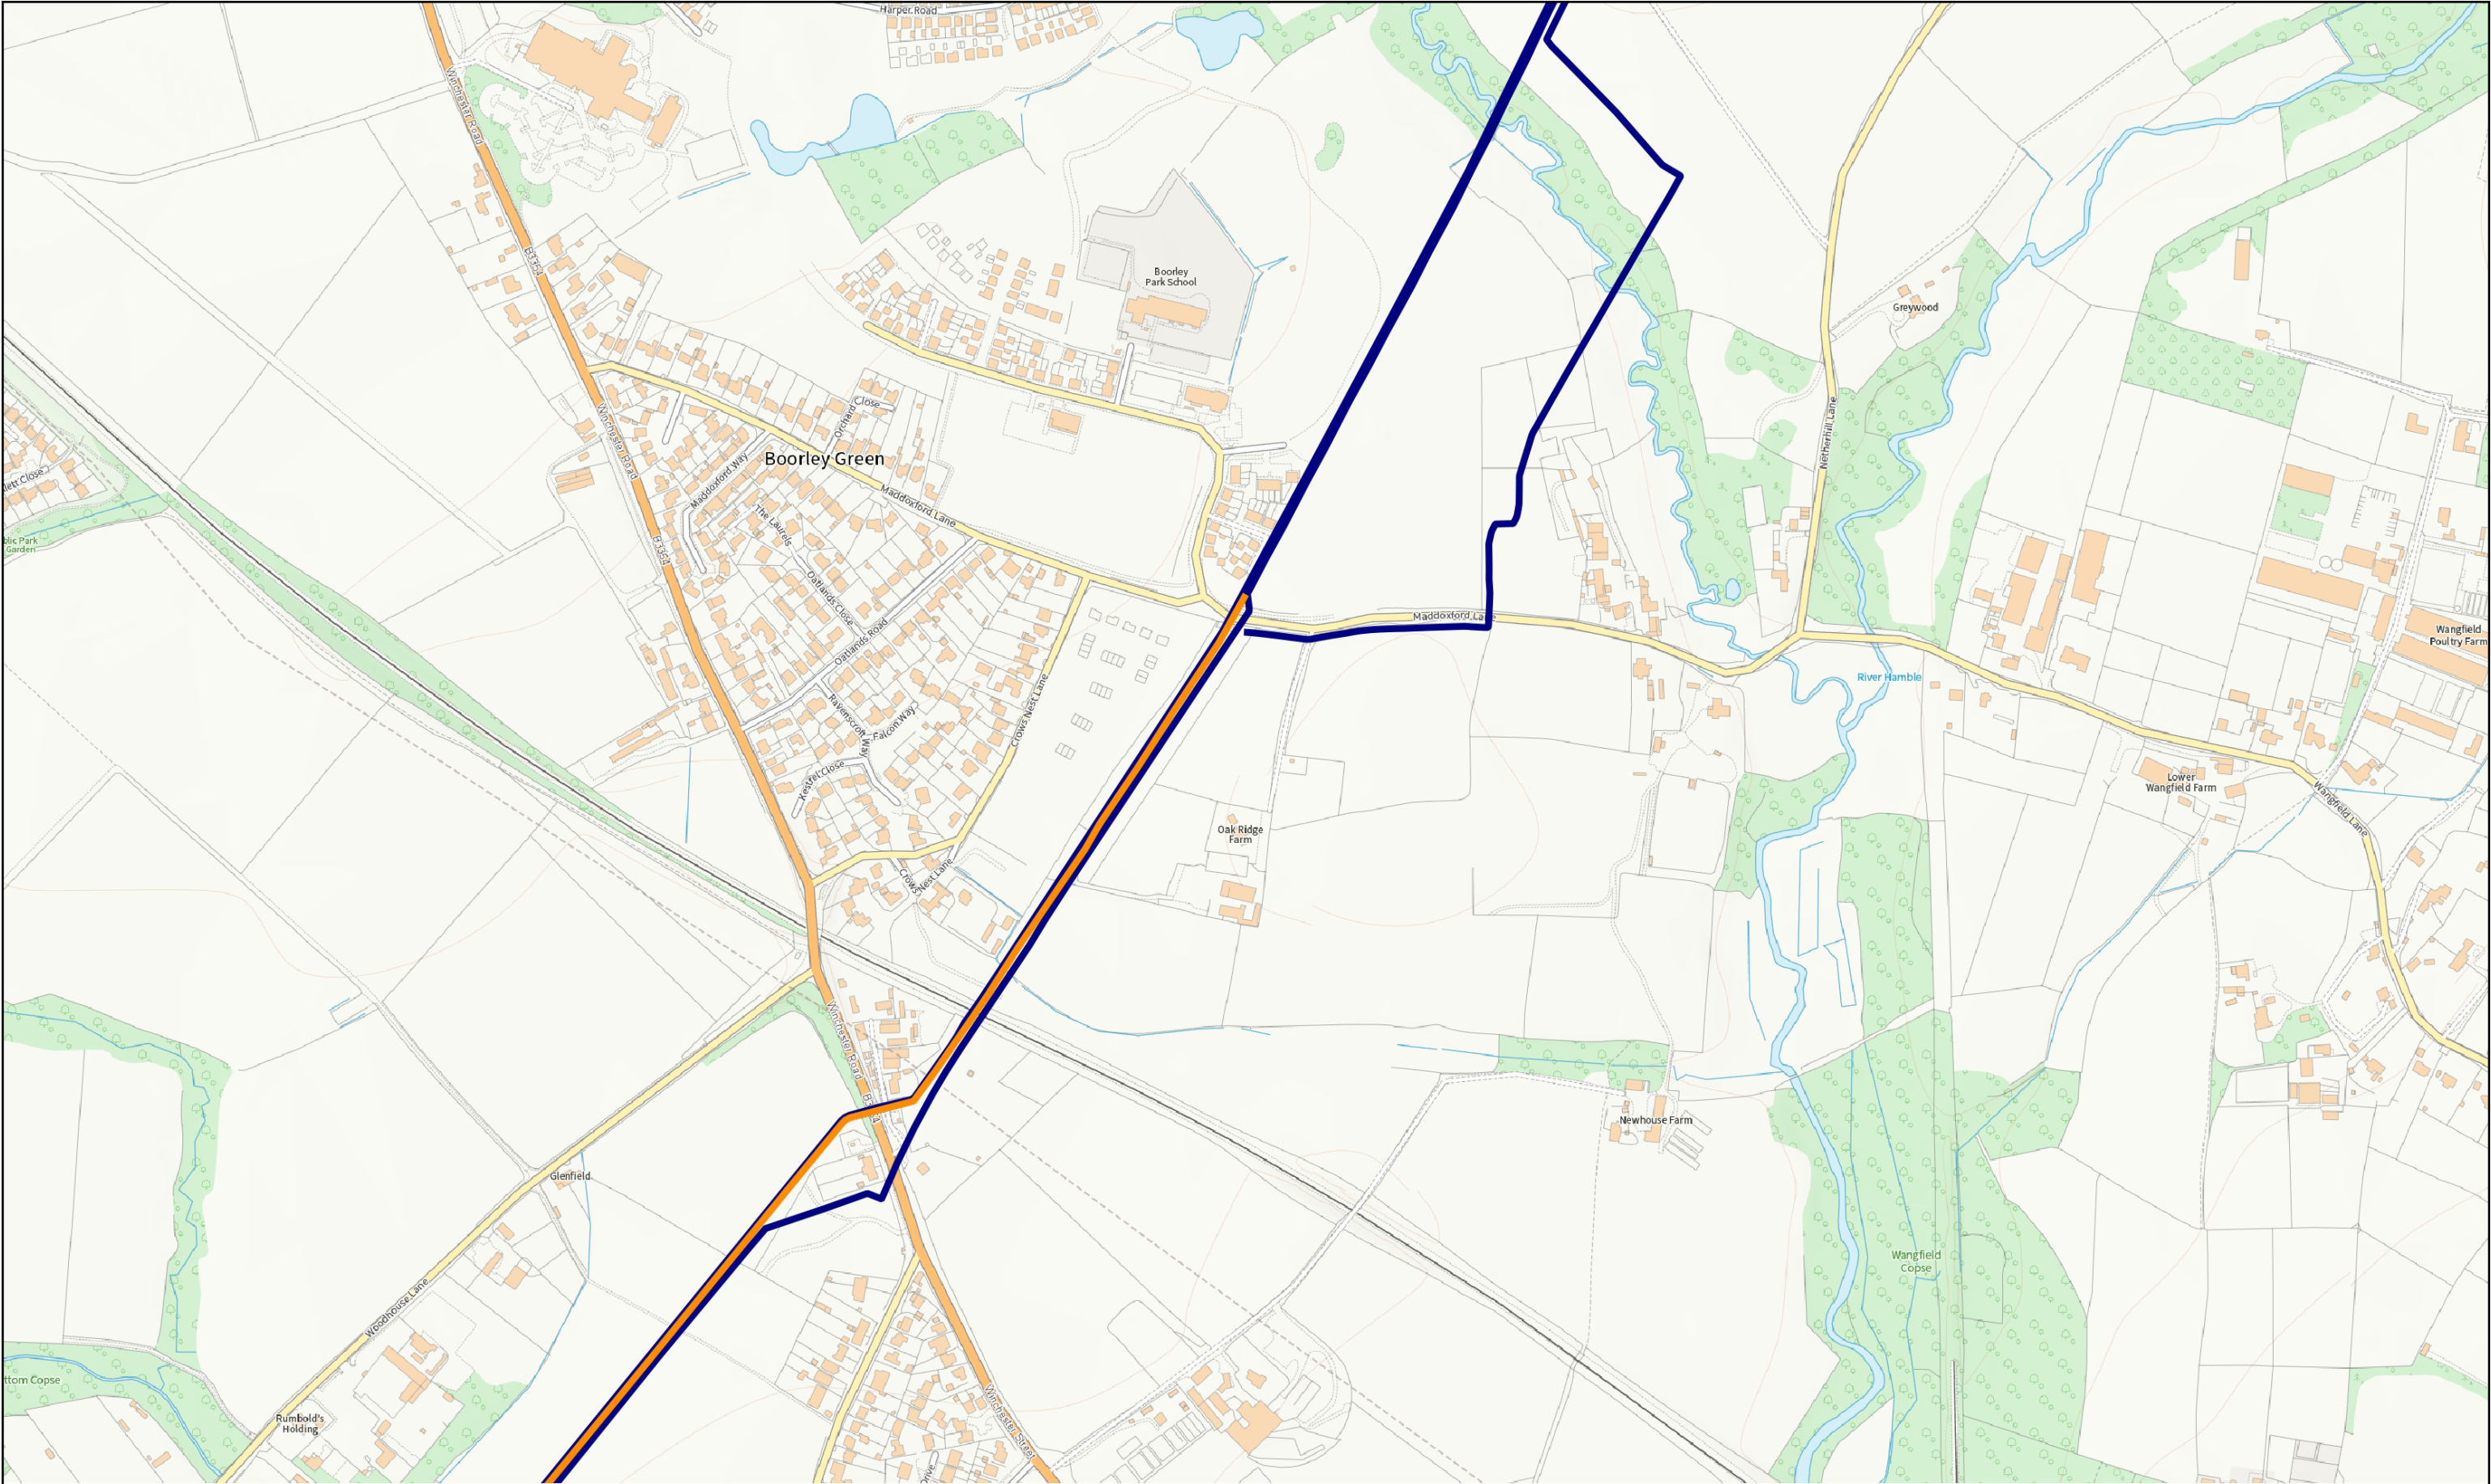

© Crown copyright and database rights 2025 Ordnance Survey Licence Number AL100005237

WARNING

This drawing is not to be used for construction purposes. The location of the pipe must be verified and pegged by the pipeline operator before any excavation or construction begins.

For further details contact:
FISHER GERMAN on 0800 136 812



Ordnance Survey
Licensed Mapping



FISHER
GERMAN

THIS DRAWING IS PROTECTED BY COPYRIGHT. IT MAY NOT BE REPRODUCED IN ANY FORM OR BY ANY MEANS FOR ANY PURPOSE WITHOUT WRITTEN PERMISSION OF FISHER GERMAN LLP CHARTERED SURVEYORS



SOUTHAMPTON TO LONDON		Drawing Number	
Eastleigh BC Planning: 0/26/101177		Issue	East 451224
		Status	Checked North 114293
		Date	23/04/2026 Not to scale

