



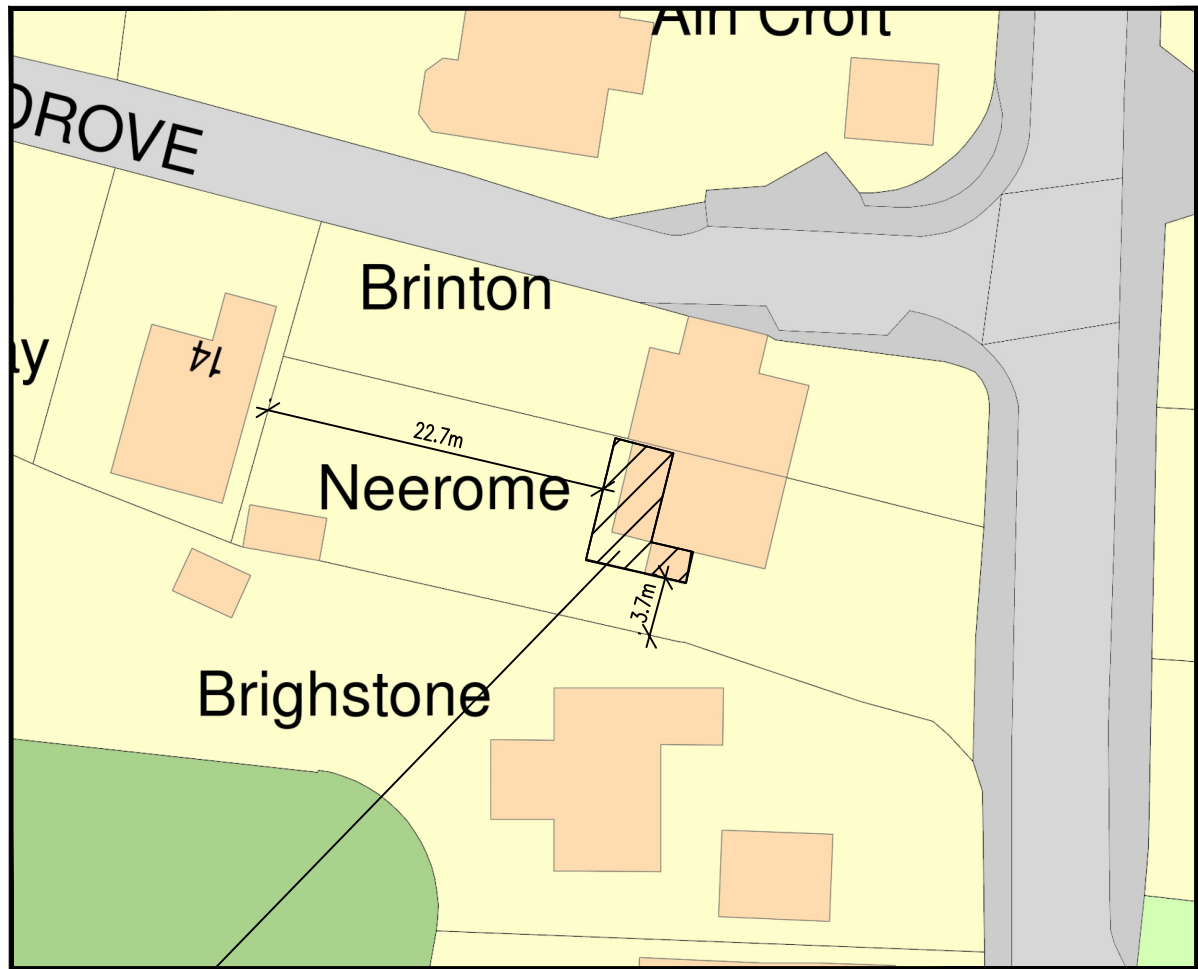


SITE

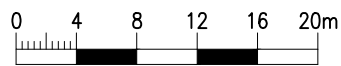


1:500

### BLOCK MAP (SCALE 1:500)

Ordnance Survey map extract.  
Reproduced explorer 1:500 map by permission of the Ordnance Survey ©  
on behalf of the Controller of Her Majesty's Stationary Office.  
© Crown copyright all rights reserved.  
O.S. Licence Number 100053143

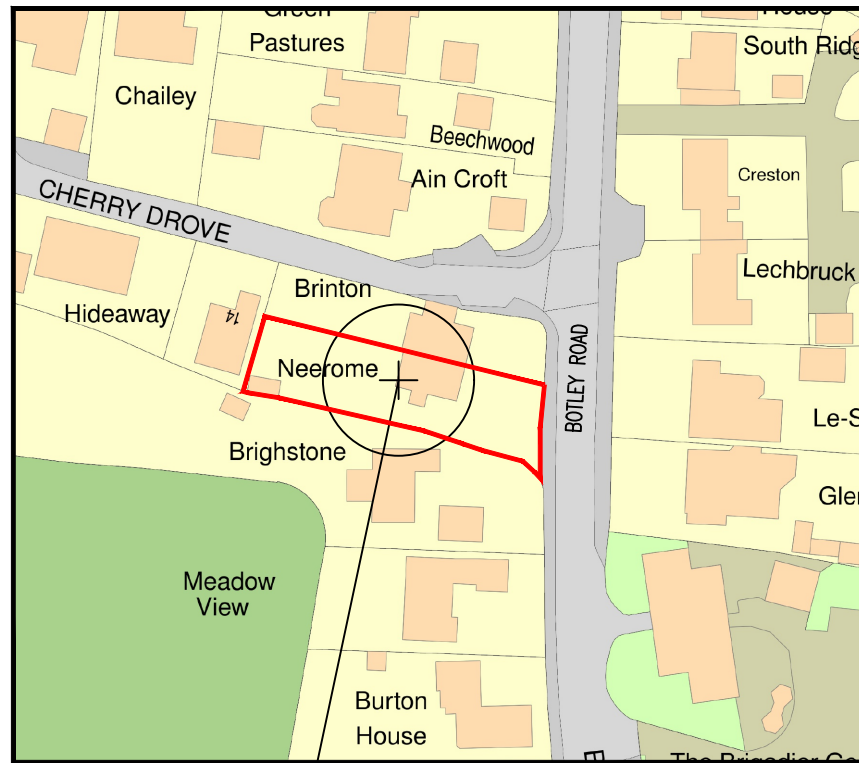

SITE

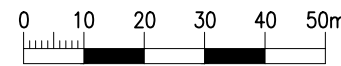

1:1250

### LOCATION MAP (SCALE 1:1250)

Ordnance Survey map extract.  
Reproduced explorer 1:2500 map by permission of the Ordnance Survey ©  
on behalf of the Controller of Her Majesty's Stationary Office.  
© Crown copyright all rights reserved.  
O.S. Licence Number 100053143

## NOTES

- 1.1 Do not scale this drawing.
- 1.2 All dimensions are in mm unless otherwise specified.
- 1.3 Assume all site details are existing unless otherwise specified.
- 1.4 All steelwork to be finished in accordance with project specification

|    |               |                |      |        |
|----|---------------|----------------|------|--------|
|    | Date          |                | Ch'd | Approv |
| Mn | Drawn         |                |      |        |
| B  | Date 17/04/26 | Planning Issue | Ch'd | Approv |
| Mn | Drawn NJG     |                |      |        |
| A  | Date 10/07/23 | Planning Issue | Ch'd | Approv |
| Mn | Drawn NJG     |                |      |        |

## NG Draughting Services Limited

Gardenstown, Durley Brook Road, Durley, Southampton SO32 2AR  
MOB: 07717 825145

Site name & Address:  
NERROME  
BOTLEY ROAD  
HORTON HEATH  
SO50 7DT

Title:

LOCATION PLANS

Purpose of issue:

PLANNING

Drawing no:

064-001

Job no:

Site co-ordinates:

|        |          |         |       |
|--------|----------|---------|-------|
| Issue: | Scale:   | Ch'd:   | Date: |
| B      | AS SHOWN |         |       |
| Drn:   | Date:    | Approv: | Date: |
| NJG    | JUL 2023 |         |       |