

AFC Stoneham Clubhouse

AFC Stoneham Pitch

Toilet facilities  
8.4L x 3.2W x 2.5mH

Refreshments  
8.4L x 3.2W x 2.5mH


new covered stand  
9.8mL x 2.9mW x 3.1mH

seating


new covered stand  
9.8mL x 2.9mW x 3.1mH

Container

Portacabin type toilet facilities 1:100

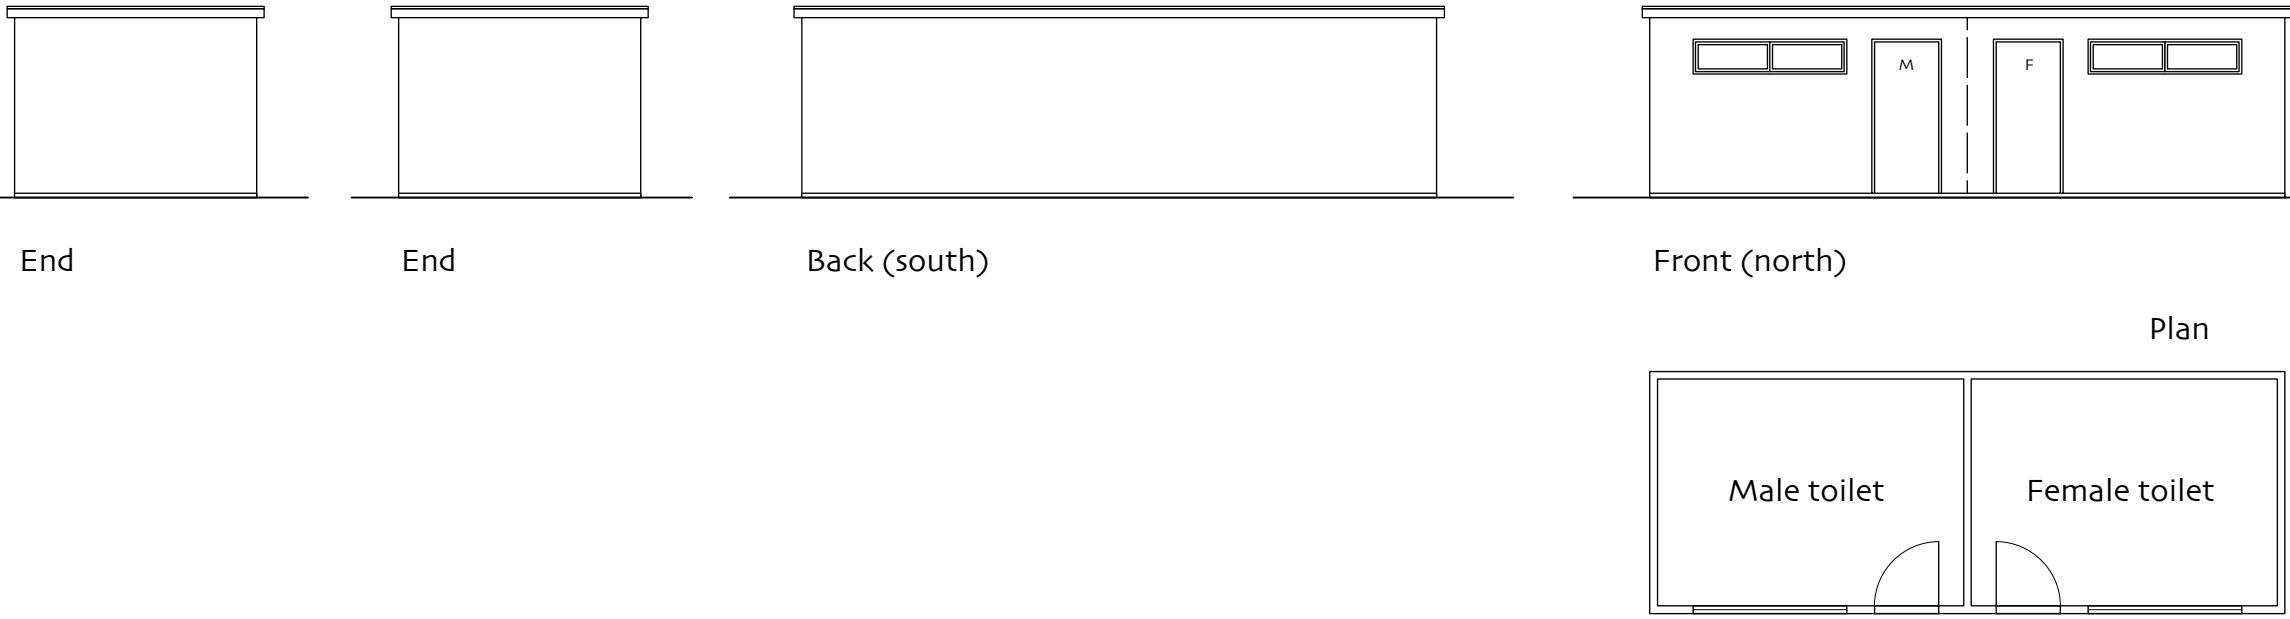

Portacabin type refreshment block 1:100

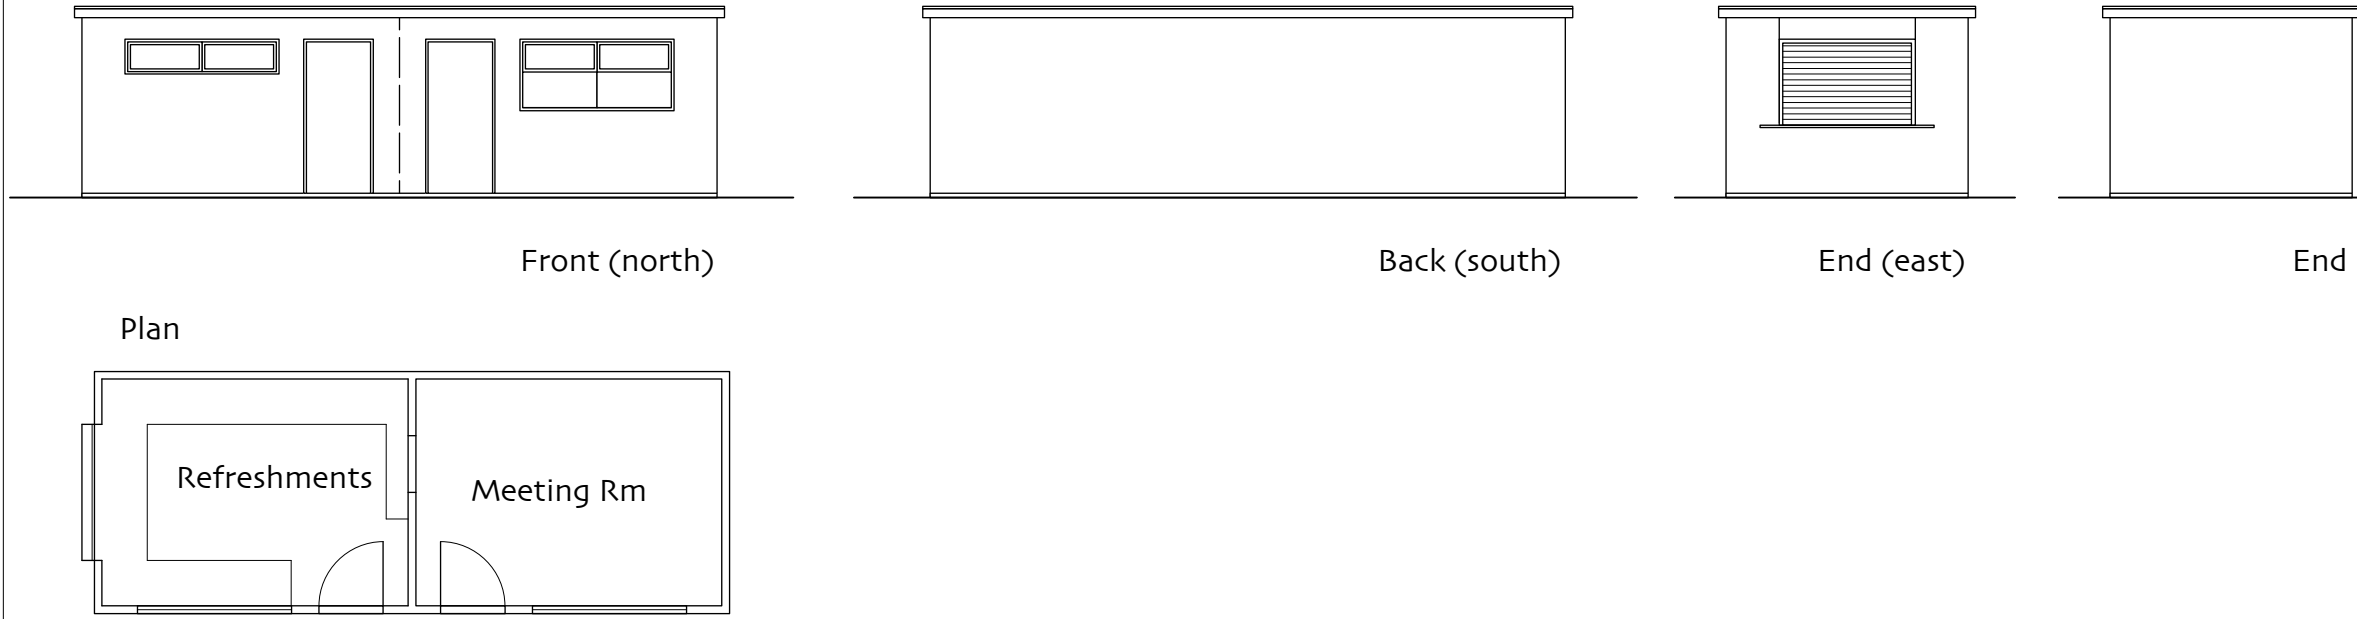

Chris Carter RIBA  
Chartered Architect  
Chris Carter Associates Limited  
Winchester Hampshire SO21 2ES  
07595 220260  
email. chris@chrisarterarchitect.co.uk

Do not scale from this drawing. If in doubt ask the Architect to confirm the dimension required.  
The Contractor is to inform the Architect immediately of any dimensional or detail inconsistencies between Architect's and/or other consultant drawings and between drawings and existing structures. Variations from the content of this drawings are not permitted without the prior written consent of the Architect. Do not reproduce, in whole or in part, without permission. This drawing has been produced for the client and project as stated in the title and is not intended for use by any other person or for any other purpose.

Client AFC Stoneham  
Project Ground Facilities at:  
Stoneham Football Hub. Stoneham.  
Title Proposed Plan

Date April 2026  
Scale 1 : 200, 1 : 100 @ A1.  
Drawing no. 935.ST.01