



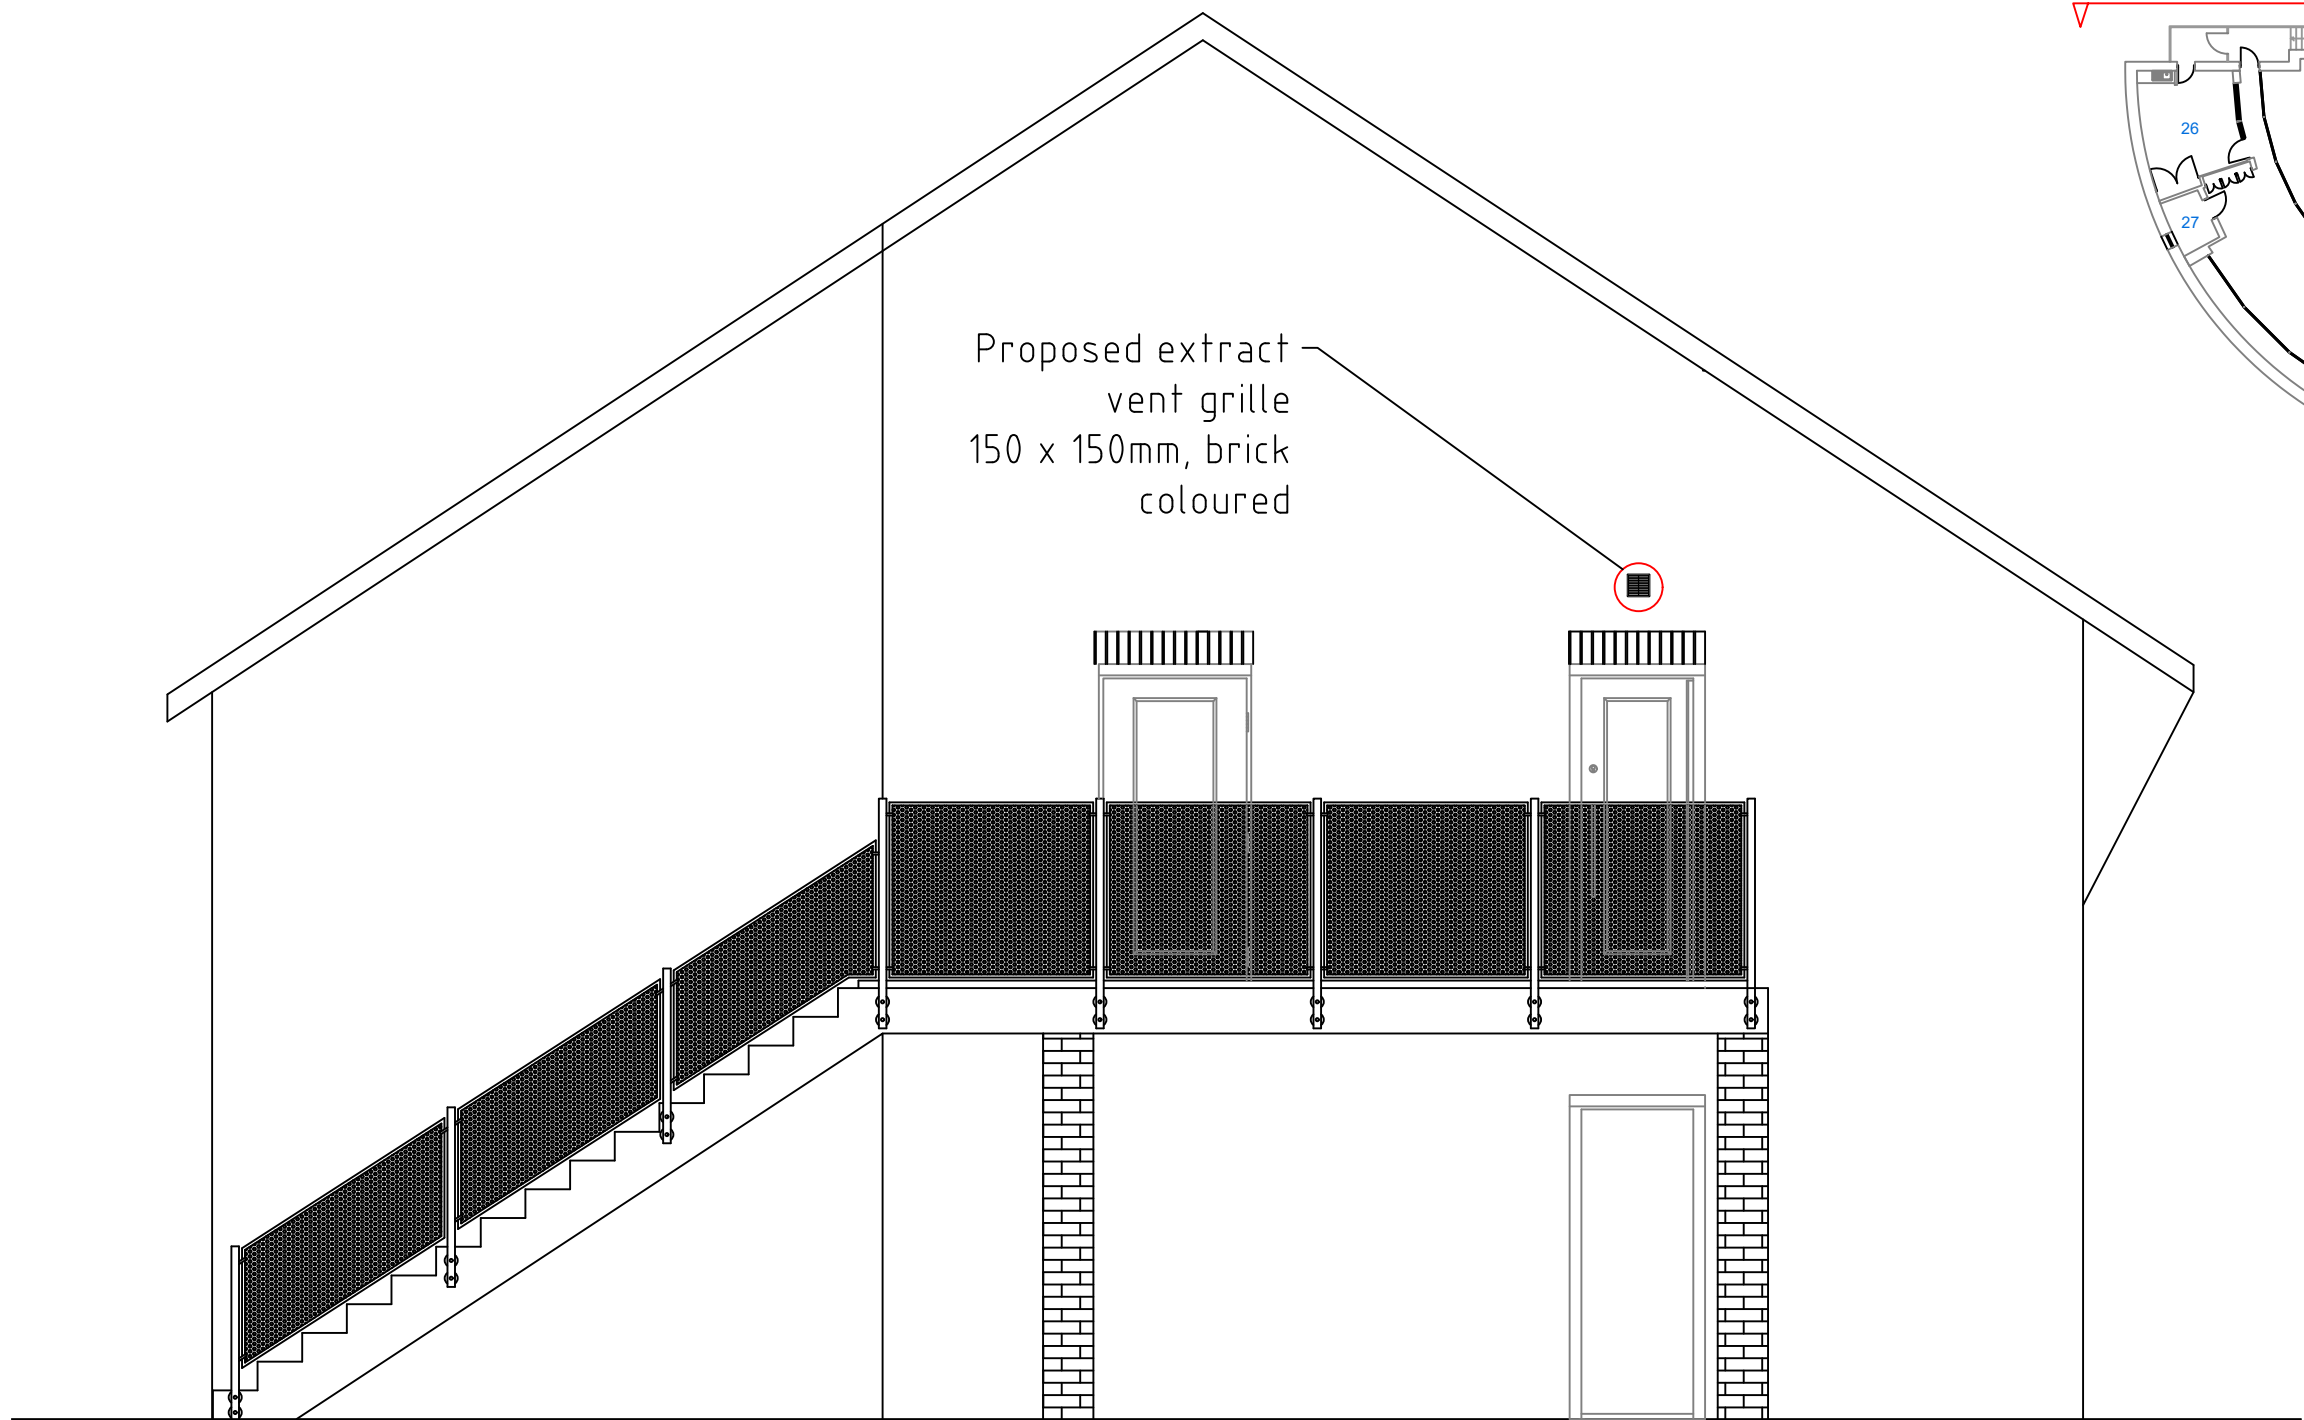

Reference Plan - NTS

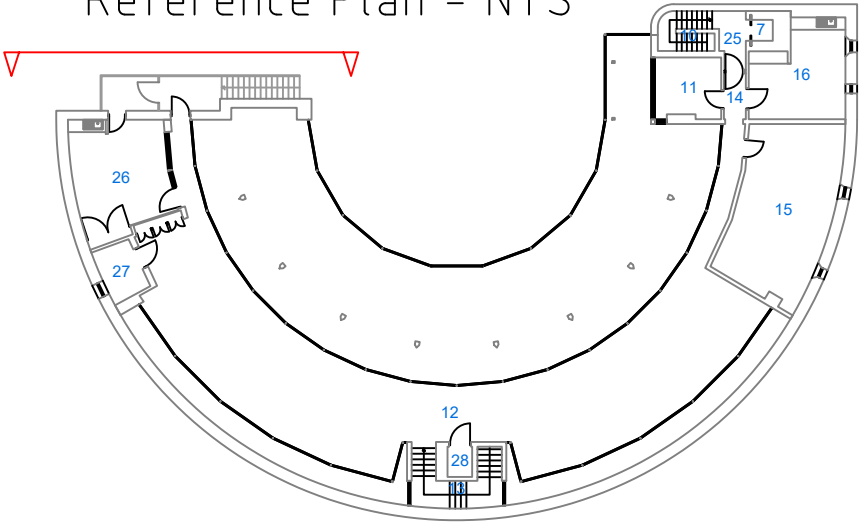

LBC - APPLICATION

NOTES	
1 This drawing is © copyright Hampshire County Council 2011. No unauthorised reproduction permitted. All rights reserved.	3 This map is reproduced from Ordnance Survey material with the permission of Ordnance Survey on behalf of the controller of Her Majesty's Stationery Office © Crown Copyright. Unauthorised reproduction infringes Crown Copyright and may lead to prosecution or civil proceedings. (100019180), (2011)
2 No dimensions are to be scaled from this drawing	

REV	DESCRIPTION	DATE	BY

PROJECT				SHEET CONTENTS	
Chandlers Ford Library Eastleigh SO53 2LH 10008000692				SW Elevation Proposed Extract Vent Position	 Property Services
SCALE	DATE	DRAWN.	CHKD.	DRAWING No. P15042-HCC-PS-008	REVISION
1:50 @ A3	22/04/26	JB		FILE REF.	