




PROPOSED REAR
ELEVATION.

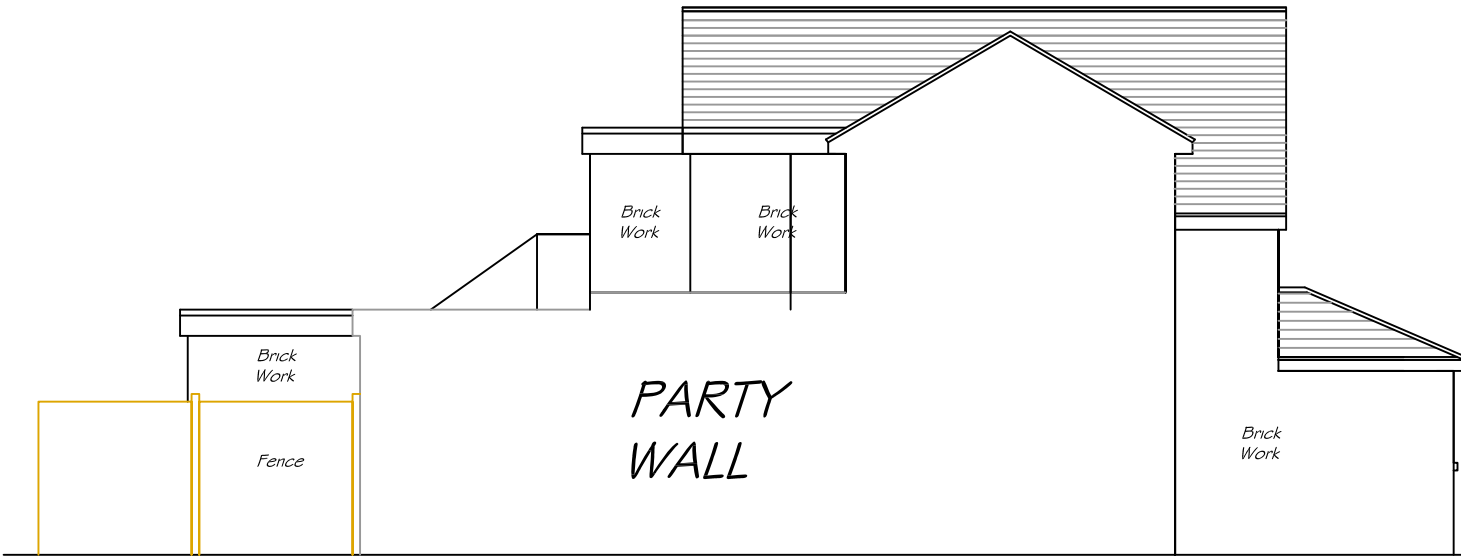

PROPOSED
SIDE ELEVATION.

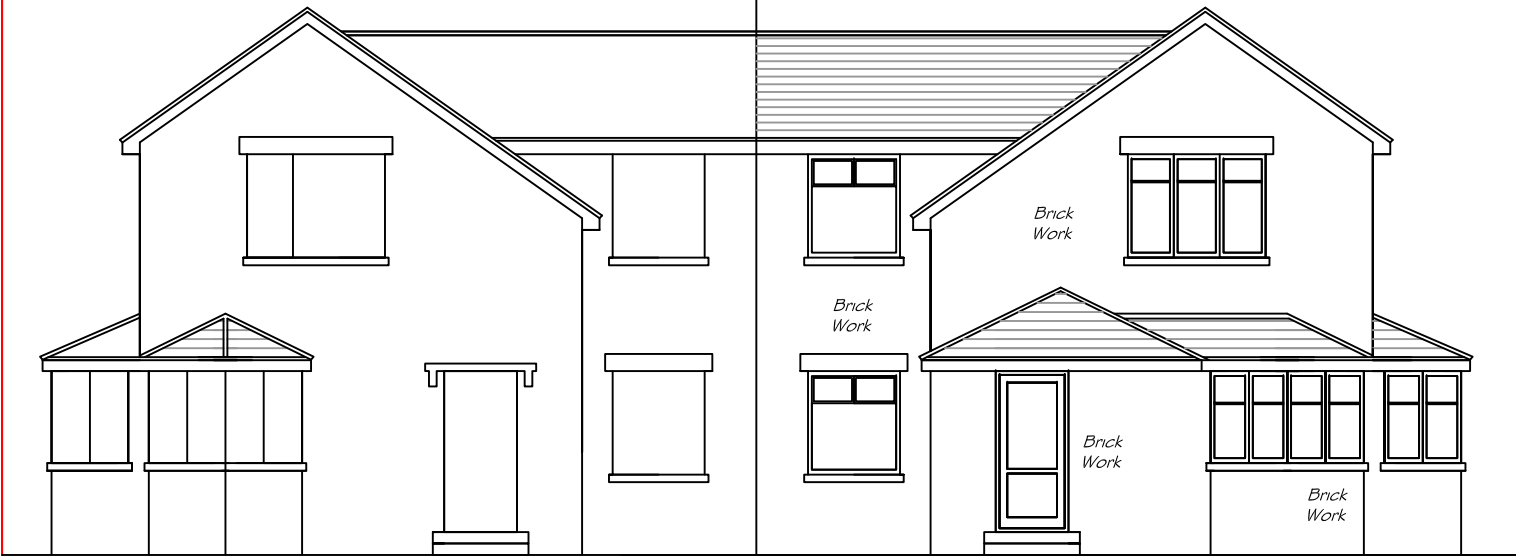

PROPOSED FRONT
ELEVATION.

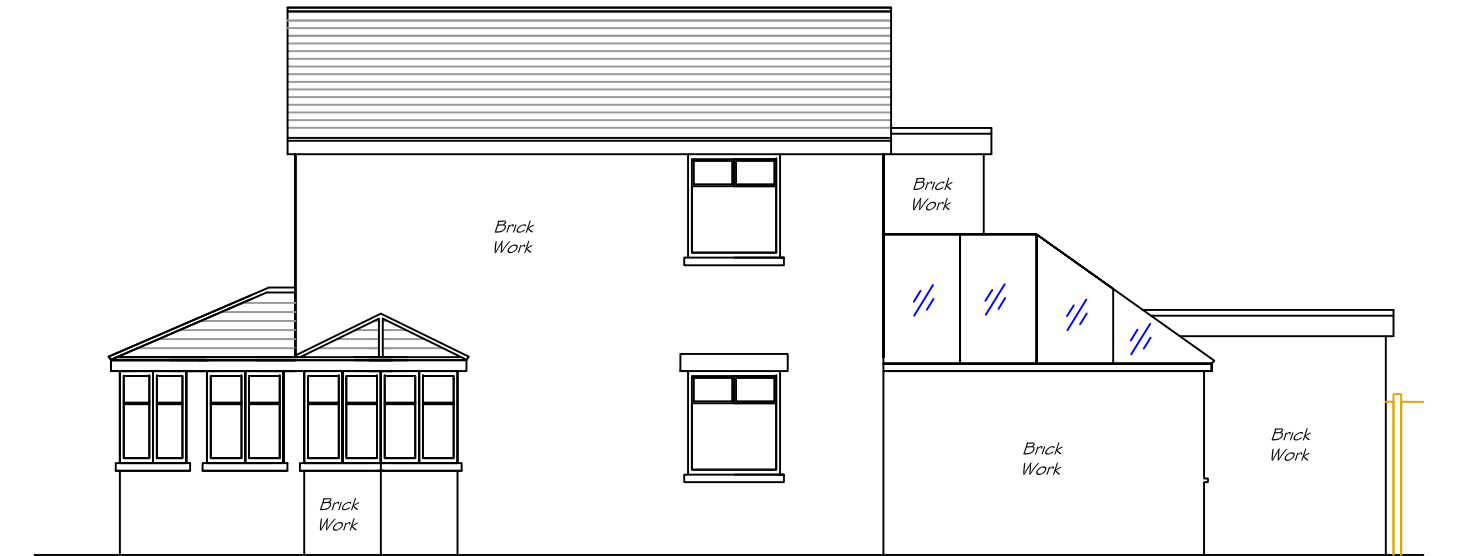

All dimensions & detail shown on this drawing to be checked on site by the contractor before fabrication & erection. Figured dimensions to supersede scaled dimensions. All building work to be carried out with proper materials which are appropriate for the circumstances in which they are used & in a workmanlike manner in accordance with the Building Regulations, British & EU Standards, HSE Standards (if applicable) and Manufacturers recommendations.

These drawings to be read in conjunction with the approved Building Notes for this project (separate A4 sheets & product information).

Drawing Scale
1:100

Drawing No
004C

Date
30/3/2026

Project Name/Address
1 ARTHUR ROAD,
EASTLEIGH
SD50 4FT

Clients name
J BIJOY

Drawing Title:
PROPOSED LAYOUTS