



EXISTING ELEVATION OF FENCE

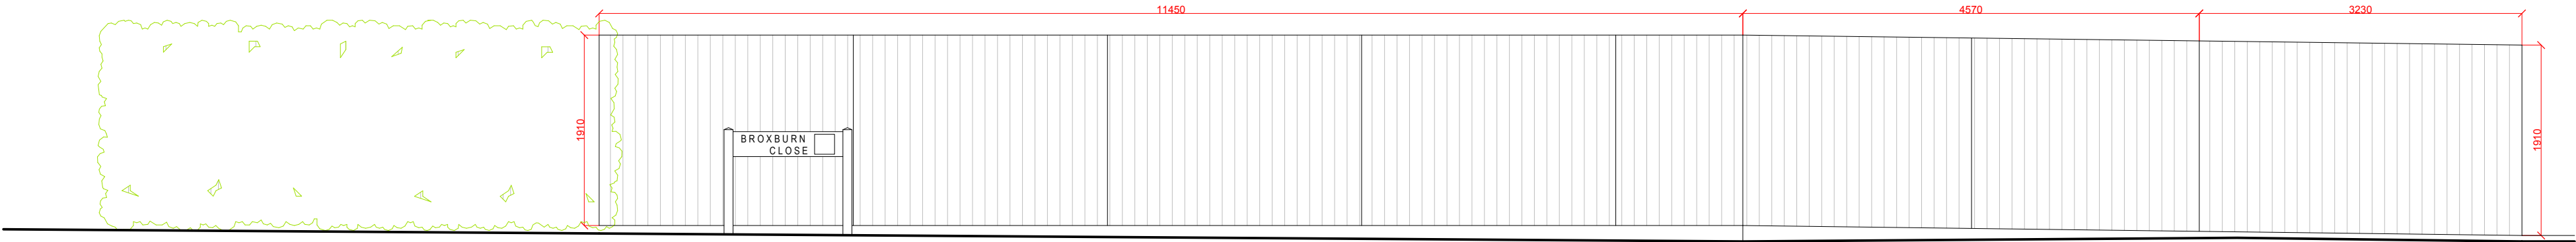


PROPOSED ELEVATION OF FENCE

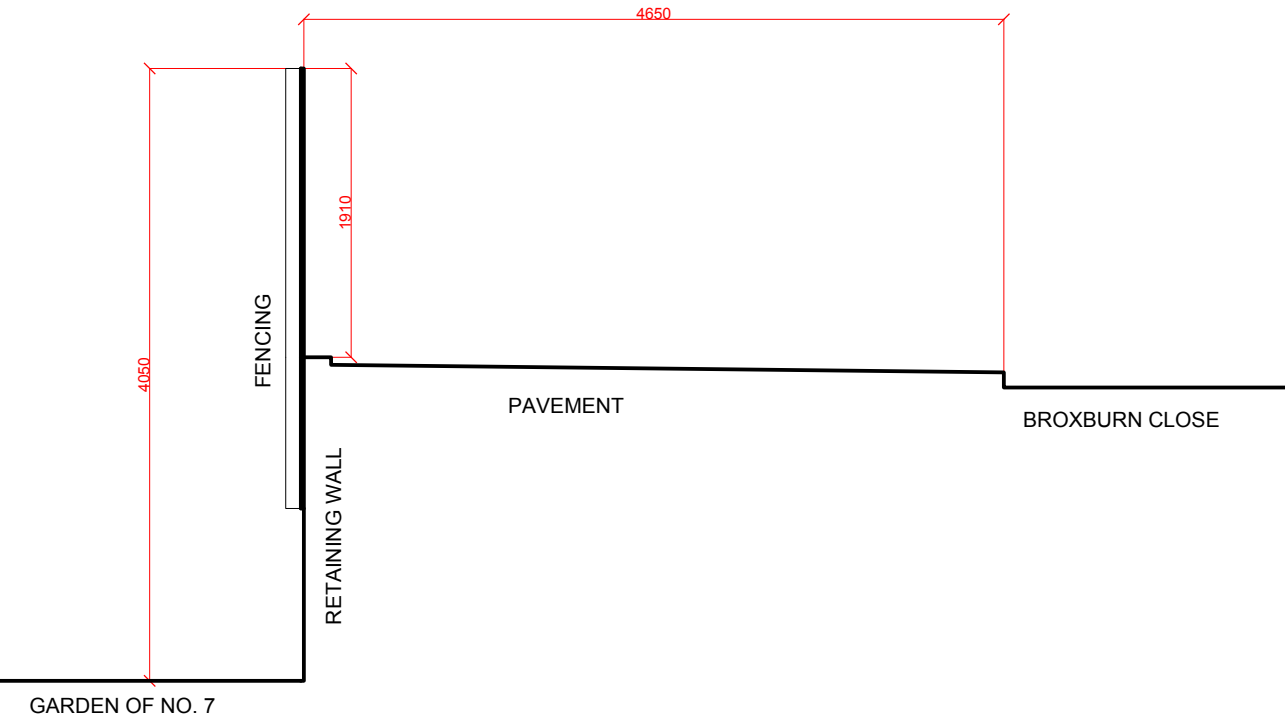

PROPOSED SECTION OF FENCE



VIEW FROM BROXBURN CLOSE

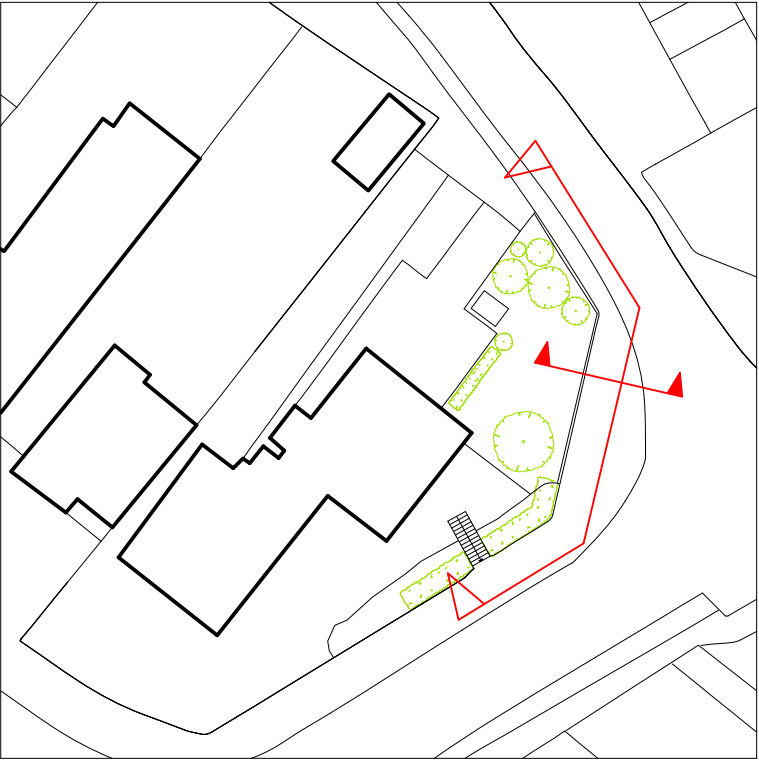

KEY PLAN (NOT TO SCALE)



Title:	ELEVATION & SECTION
Job no:	0006
Date:	2026-04-16
Scale:	1:50 @A2
Drg. no:	EL-01-P01
Revision:	P01