


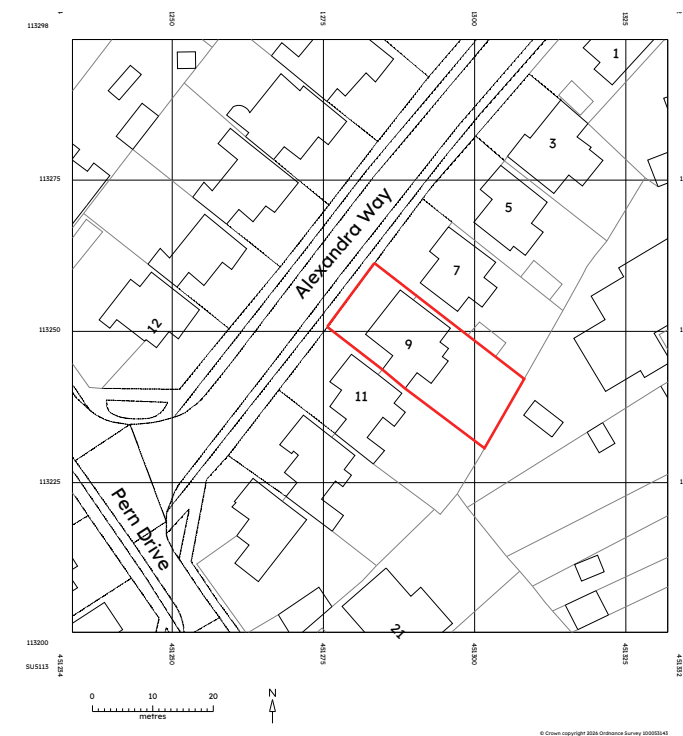




Location Plan

01

DT --

1:1250

© Crown copyright 2026 Ordnance Survey 100053143

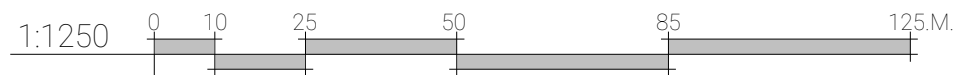

REV:	DISCRIPTION:	DATE:	CHECKED:
A	Draft	26-03-26	
B	Planning	25-04-26	

Rear Extension & Internals

CLIENT : Richard Houghton-keen

PROJECT ADDRESS : 9 Alexandra Way Botley SO302ED

Location Plan

MADE BY : MCA

DATE : 29-03-26

SCALE : 1:1250

PROJECT NO : 2263

REV: B

DRAWING NO : 01.01 @A3

PLANNING DRAWING

Chichester
Metro House, Northgate,
Chichester, PO19 1BJ

Hove
Creative Hub, Hove, Hove Business
Centre, Fonthill Rd, Hove BN3 6HA

Guildford
Parallel House, 32 London Rd,
Guildford, GU1 2AB

Waterloooville
Sapphire Ridge
Hampshire, PO7 8NY

Southampton (HQ)
Freedom Works Mount Pleasant Road,
Southampton, SO14 0QB



MICIA Design
Consulting - Design - Build
Portsmouth - Southampton - Chichester - Hove - Guildford

02392 98 47 88
designers@mcadesign.uk
www.mcadesign.uk
f @