


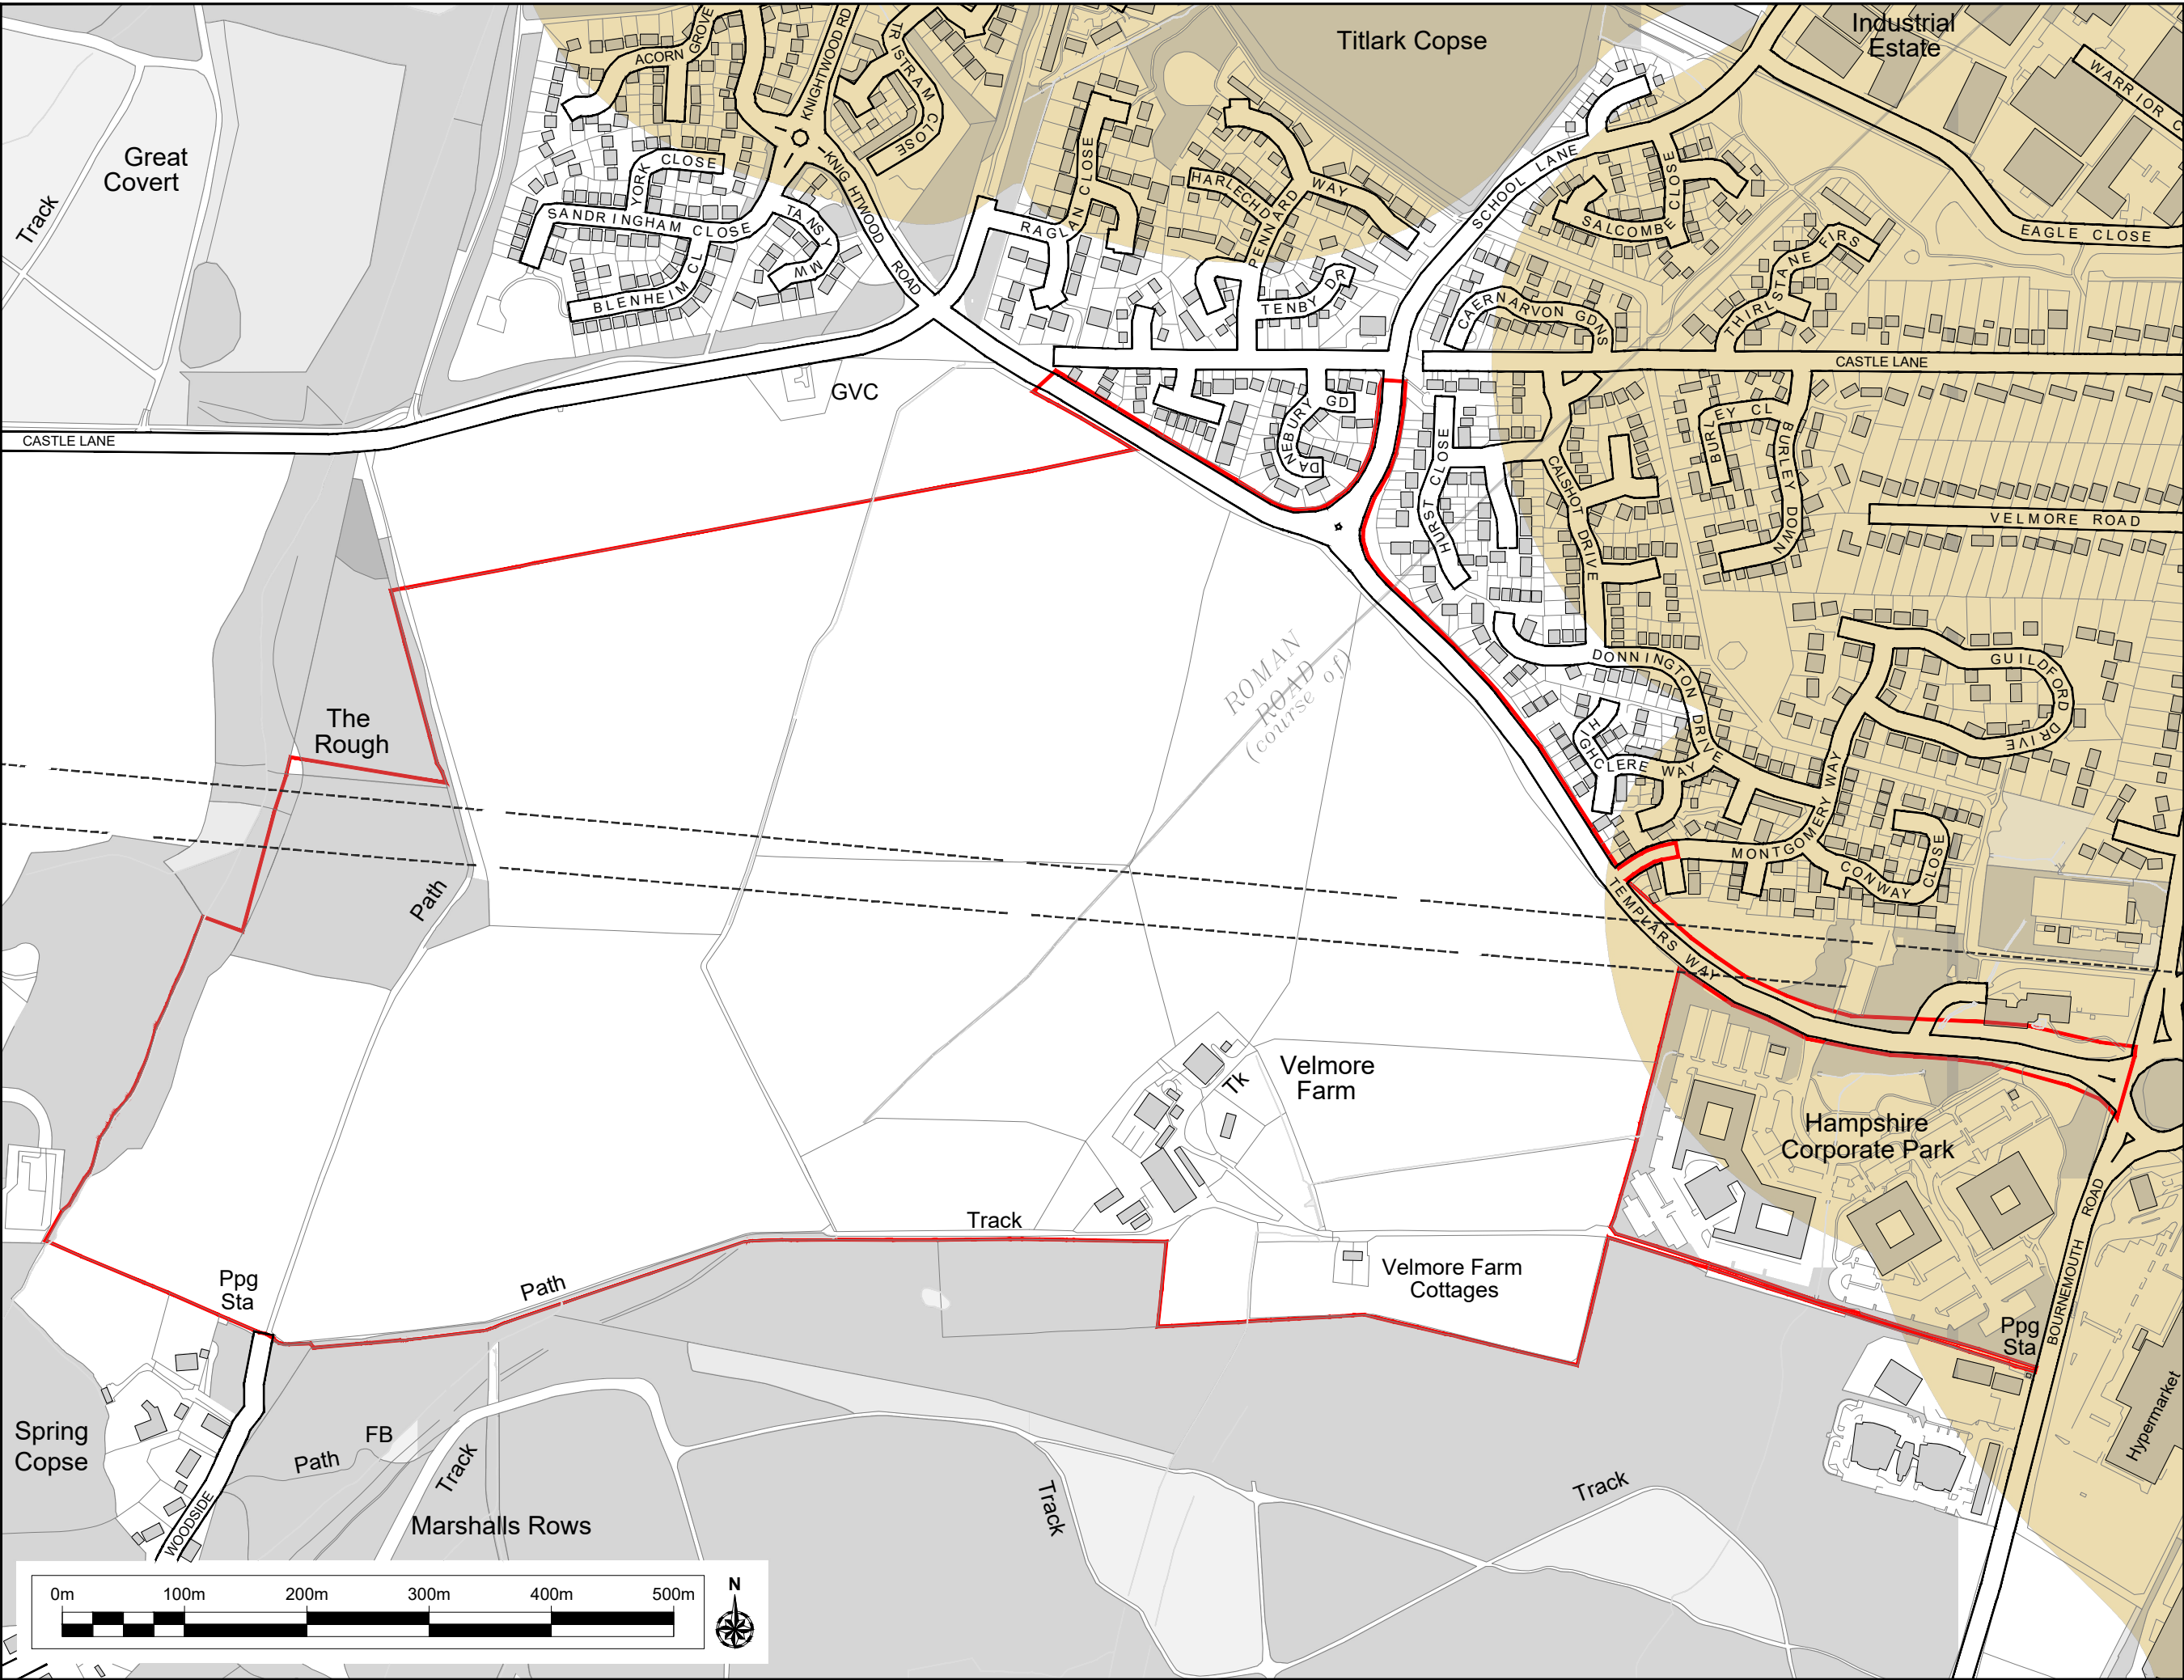

- LEGEND**
- SITE BOUNDARY
 - MINERAL CONSULTATION AREA - SUPERFICIAL SAND AND GRAVEL

Rev	Date	Details	Chkd
IC Planning Ltd Portland House - Block D New Bridge Street West Newcastle upon Tyne NE1 8AL Tel: 01910548 0570 Web: www.icplanning.co.uk			
Date	Scale	Drawn by	Checked by
16/02/2026	1:5000 @ A3	GTB	ST
WORKING DRAWING			
Project Title VELMORE FARM CHANDLERS FORD SO53 3PX			
Drawing Title MINERAL SAFEGUARDING PLAN			
Drawing Number ICP/VF/001			Rev -