


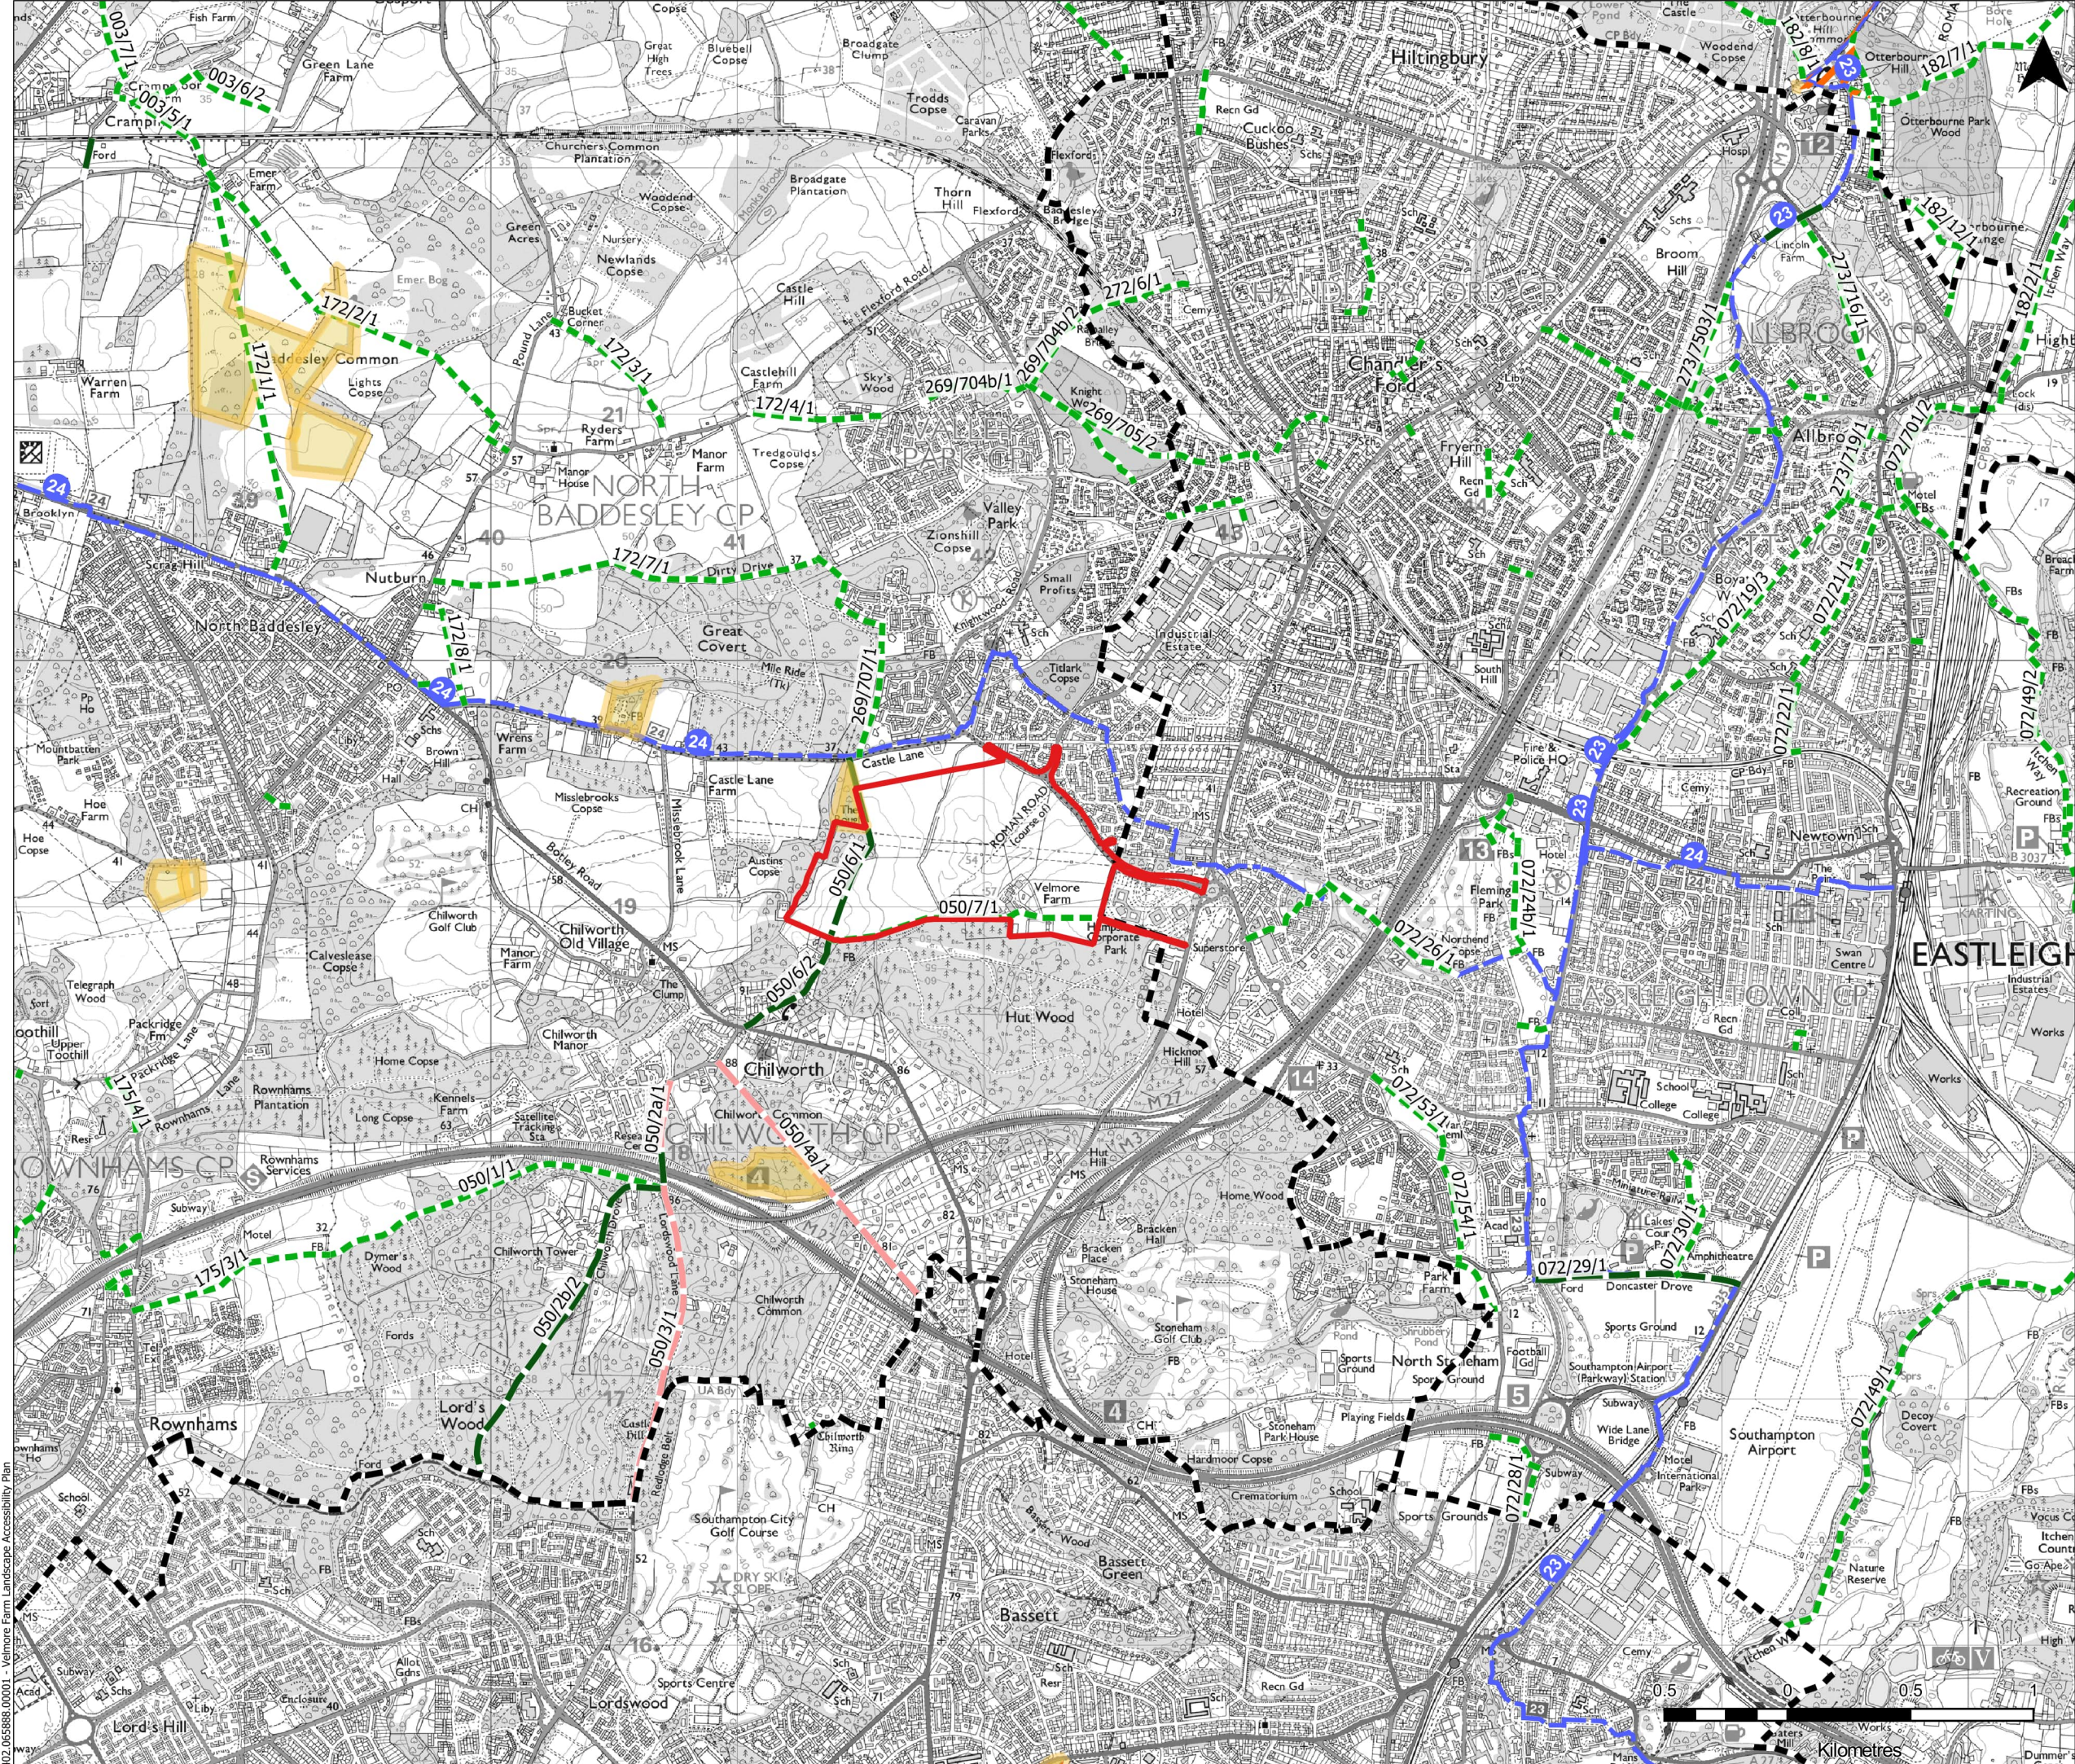

Legend:

- EIA Site Boundary
- Local Authority Boundary
- CRoW Section 15 Land
- CRoW Access Land
- National Cycle Network
- Hampshire Public Rights of Way
- Footpath
- Restricted Byway
- Bridleway

01	Legend wording updated	05/01/26	AC	DL	JS
00	First issue for comment	02/12/25	RSB	DL	JS

www.slrconsulting.com

Drawing Status & Suitability Code

For EIA Scoping

Client

Wates Developments Limited

Project

Velmore Farm, Templars Way, Chanders Ford

Drawing Title

Landscape Accessibility Plan

Scale	1:25,000 @ A3	SLR Project No.	402.065888.00001
Designed	DL	Drawn	TB
Date	DEC 2025	Checked	DL
		Authorised	JS
Date	DEC 2025	Date	DEC 2025
Date	DEC 2025	Date	DEC 2025

Drawing Number	Figure 10.6	Rev.	01
----------------	-------------	------	----

402.065888.00001 - Velmore Farm Landscape Accessibility Plan