


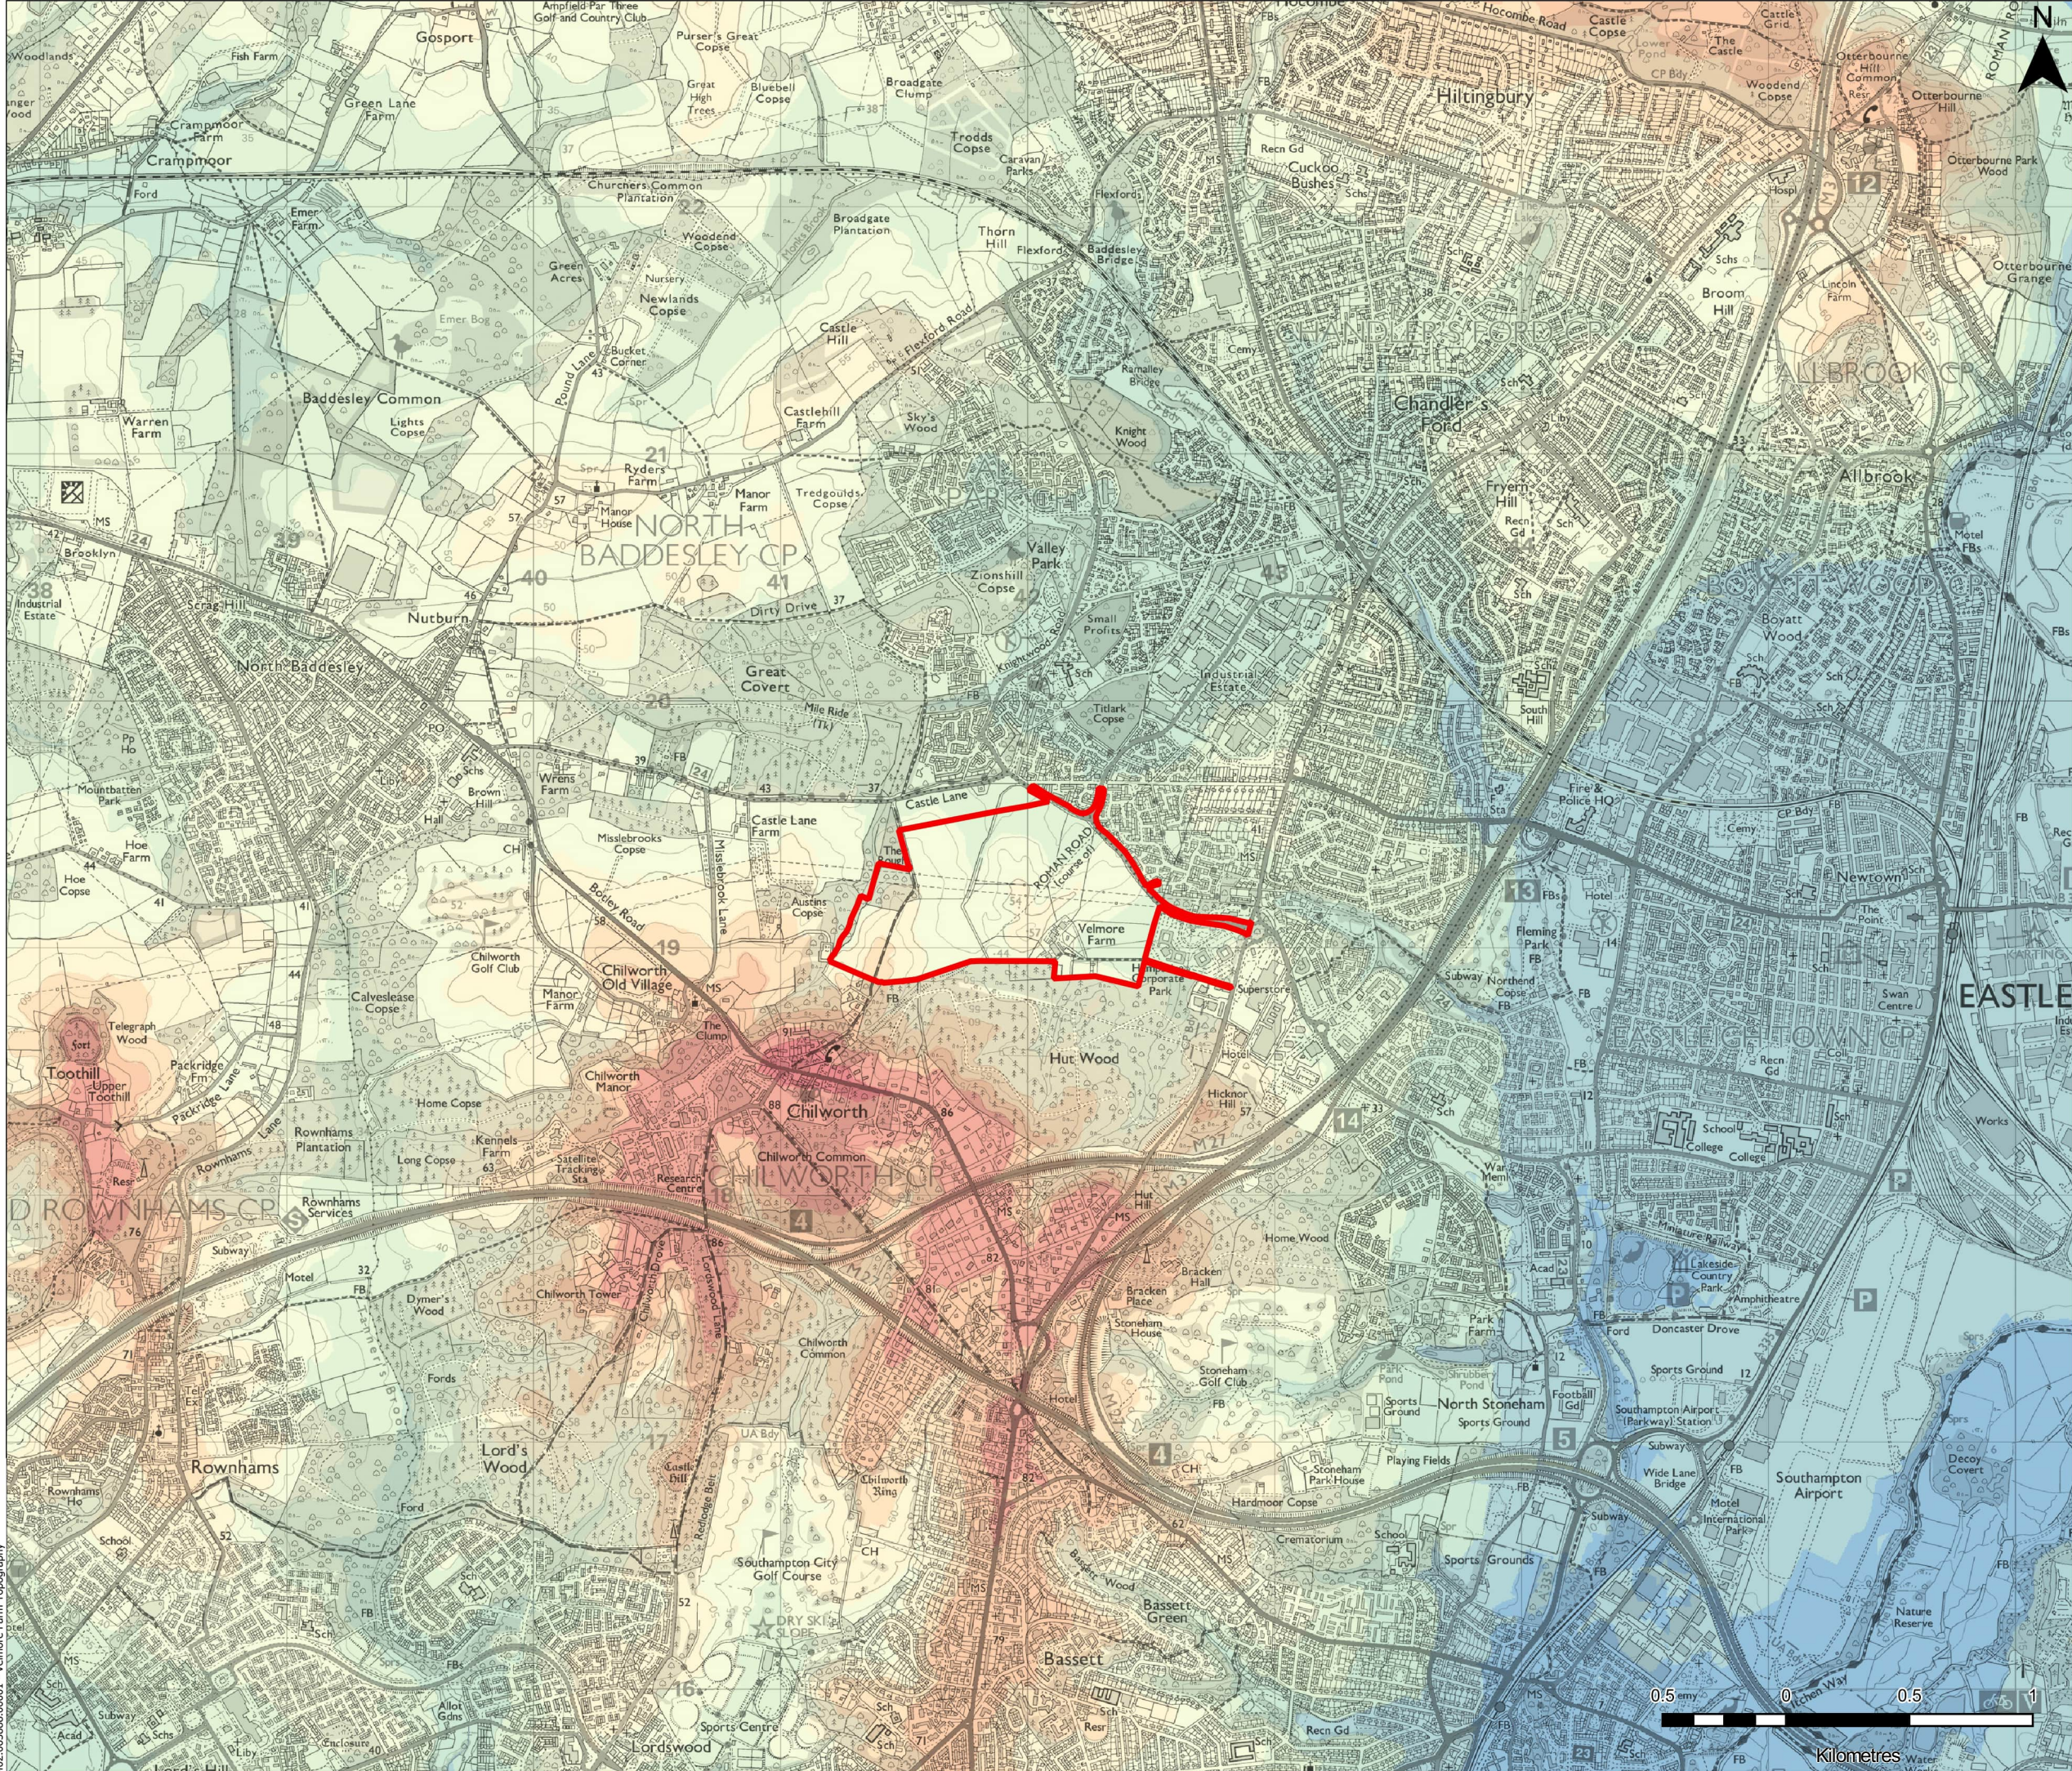

Legend:

EIA Site Boundary

Metres Above Ordnance Datum (AOD)

	0 - 10
	10 - 20
	20 - 30
	30 - 40
	40 - 50
	50 - 60
	60 - 70
	70 - 80
	80 - 90
	90 - 100

01	Legend wording updated	05/01/26	AC	DL	JS
00	First issue for comment	02/12/25	RSB	DL	JS

www.slrconsulting.com

Drawing Status & Suitability Code

For EIA Scoping

Client

Wates Developments Limited

Project

Velmore Farm, Templars Way, Chanders Ford

Drawing Title

Topography Plan

Scale		SLR Project No.	
1:25,000	@ A3	402.065888.00001	
Designed	DL	Drawn	RSB
Checked	DL	Authorised	JS
Date	DEC 2025	Date	DEC 2025
Date	DEC 2025	Date	DEC 2025

Drawing Number

Figure 10.7

Rev.

01

402.065888.00001 - Velmore Farm Topography