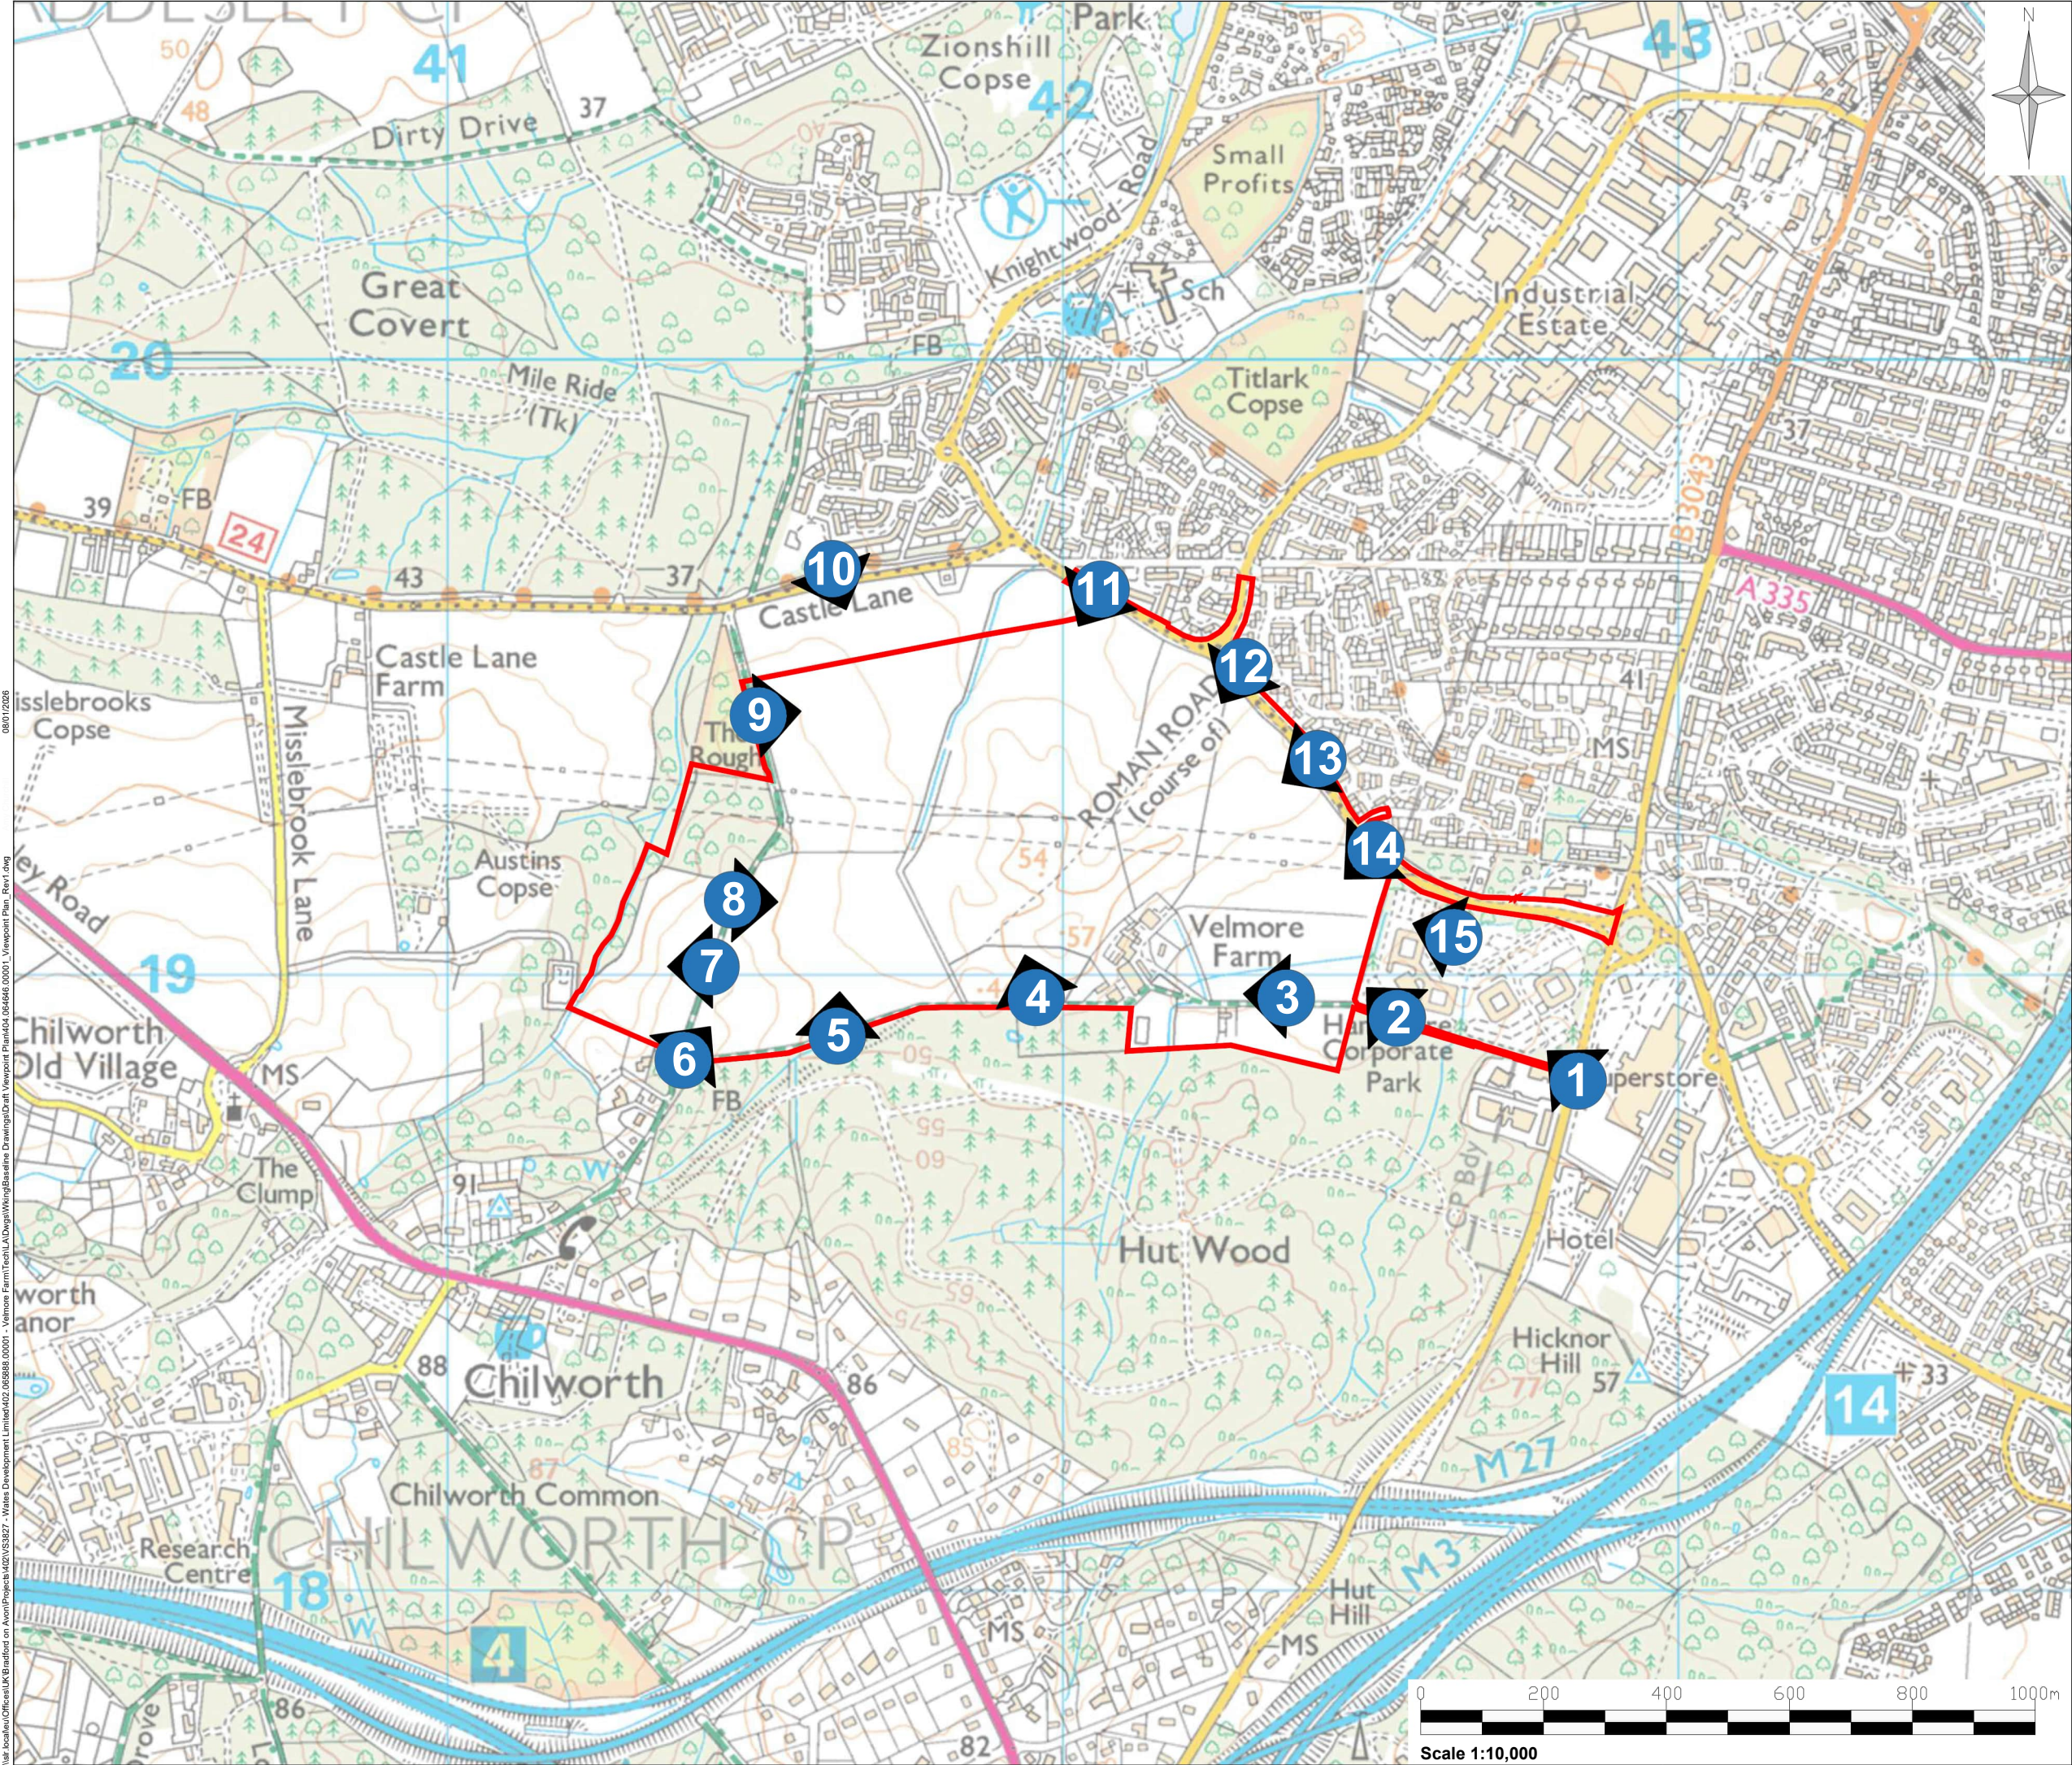


Legend:

EIA Site Boundary

1

Viewpoint Location

01	Legend wording updated	08/01/26	AC	DL	JS
00	First issue for comment	04/12/25	CN	DL	JS
Rev	Amendments	Date	By	Chk	Auth



www.slrconsulting.com

Client
Wates Developments Limited

Project
Velmore Farm, Templars Way, Chandlers Ford

Figure Title
Viewpoint Location Plan

Scale 1:10,000 @ A3		SLR Project No. 402.065888.00001	
Designed CN	Drawn CN	Checked DL	Authorised JS
Date DEC 2025	Date DEC 2025	Date DEC 2025	Date DEC 2025
Figure Number Figure 10.8			Rev. 01

08/01/2026

\\slr-local\au\offices\uk\Bradford on Avon\Projects\402\065888.00001 - Velmore Farm\Tech\LA\Drawings\Baseline Drawings\Draft Viewpoint Plans\402.064546.00001 Viewpoint Plan_Rev1.dwg