


1. This drawing is the copyright of Hampshire Design Consultancy Ltd. and may not be reproduced without licence.
2. The Contractor shall not scale off this drawing for construction purposes, only figured dimensions shall be worked from.
3. All dimensions and levels are to be checked on site by the Contractor before the commencement of any work and any discrepancies reported to the Architect.
4. No responsibility can be accepted for errors arising on site due to unauthorised variations from the Architects drawings.

Revision _____

Notes

- 1. The red line boundary denotes the extent of the garden curtidge -
- 2. The blue line represents the extend of the land ownership
- 3. Existing hedge to this boundary.
- 4. Timber post and rail fence to this boundary

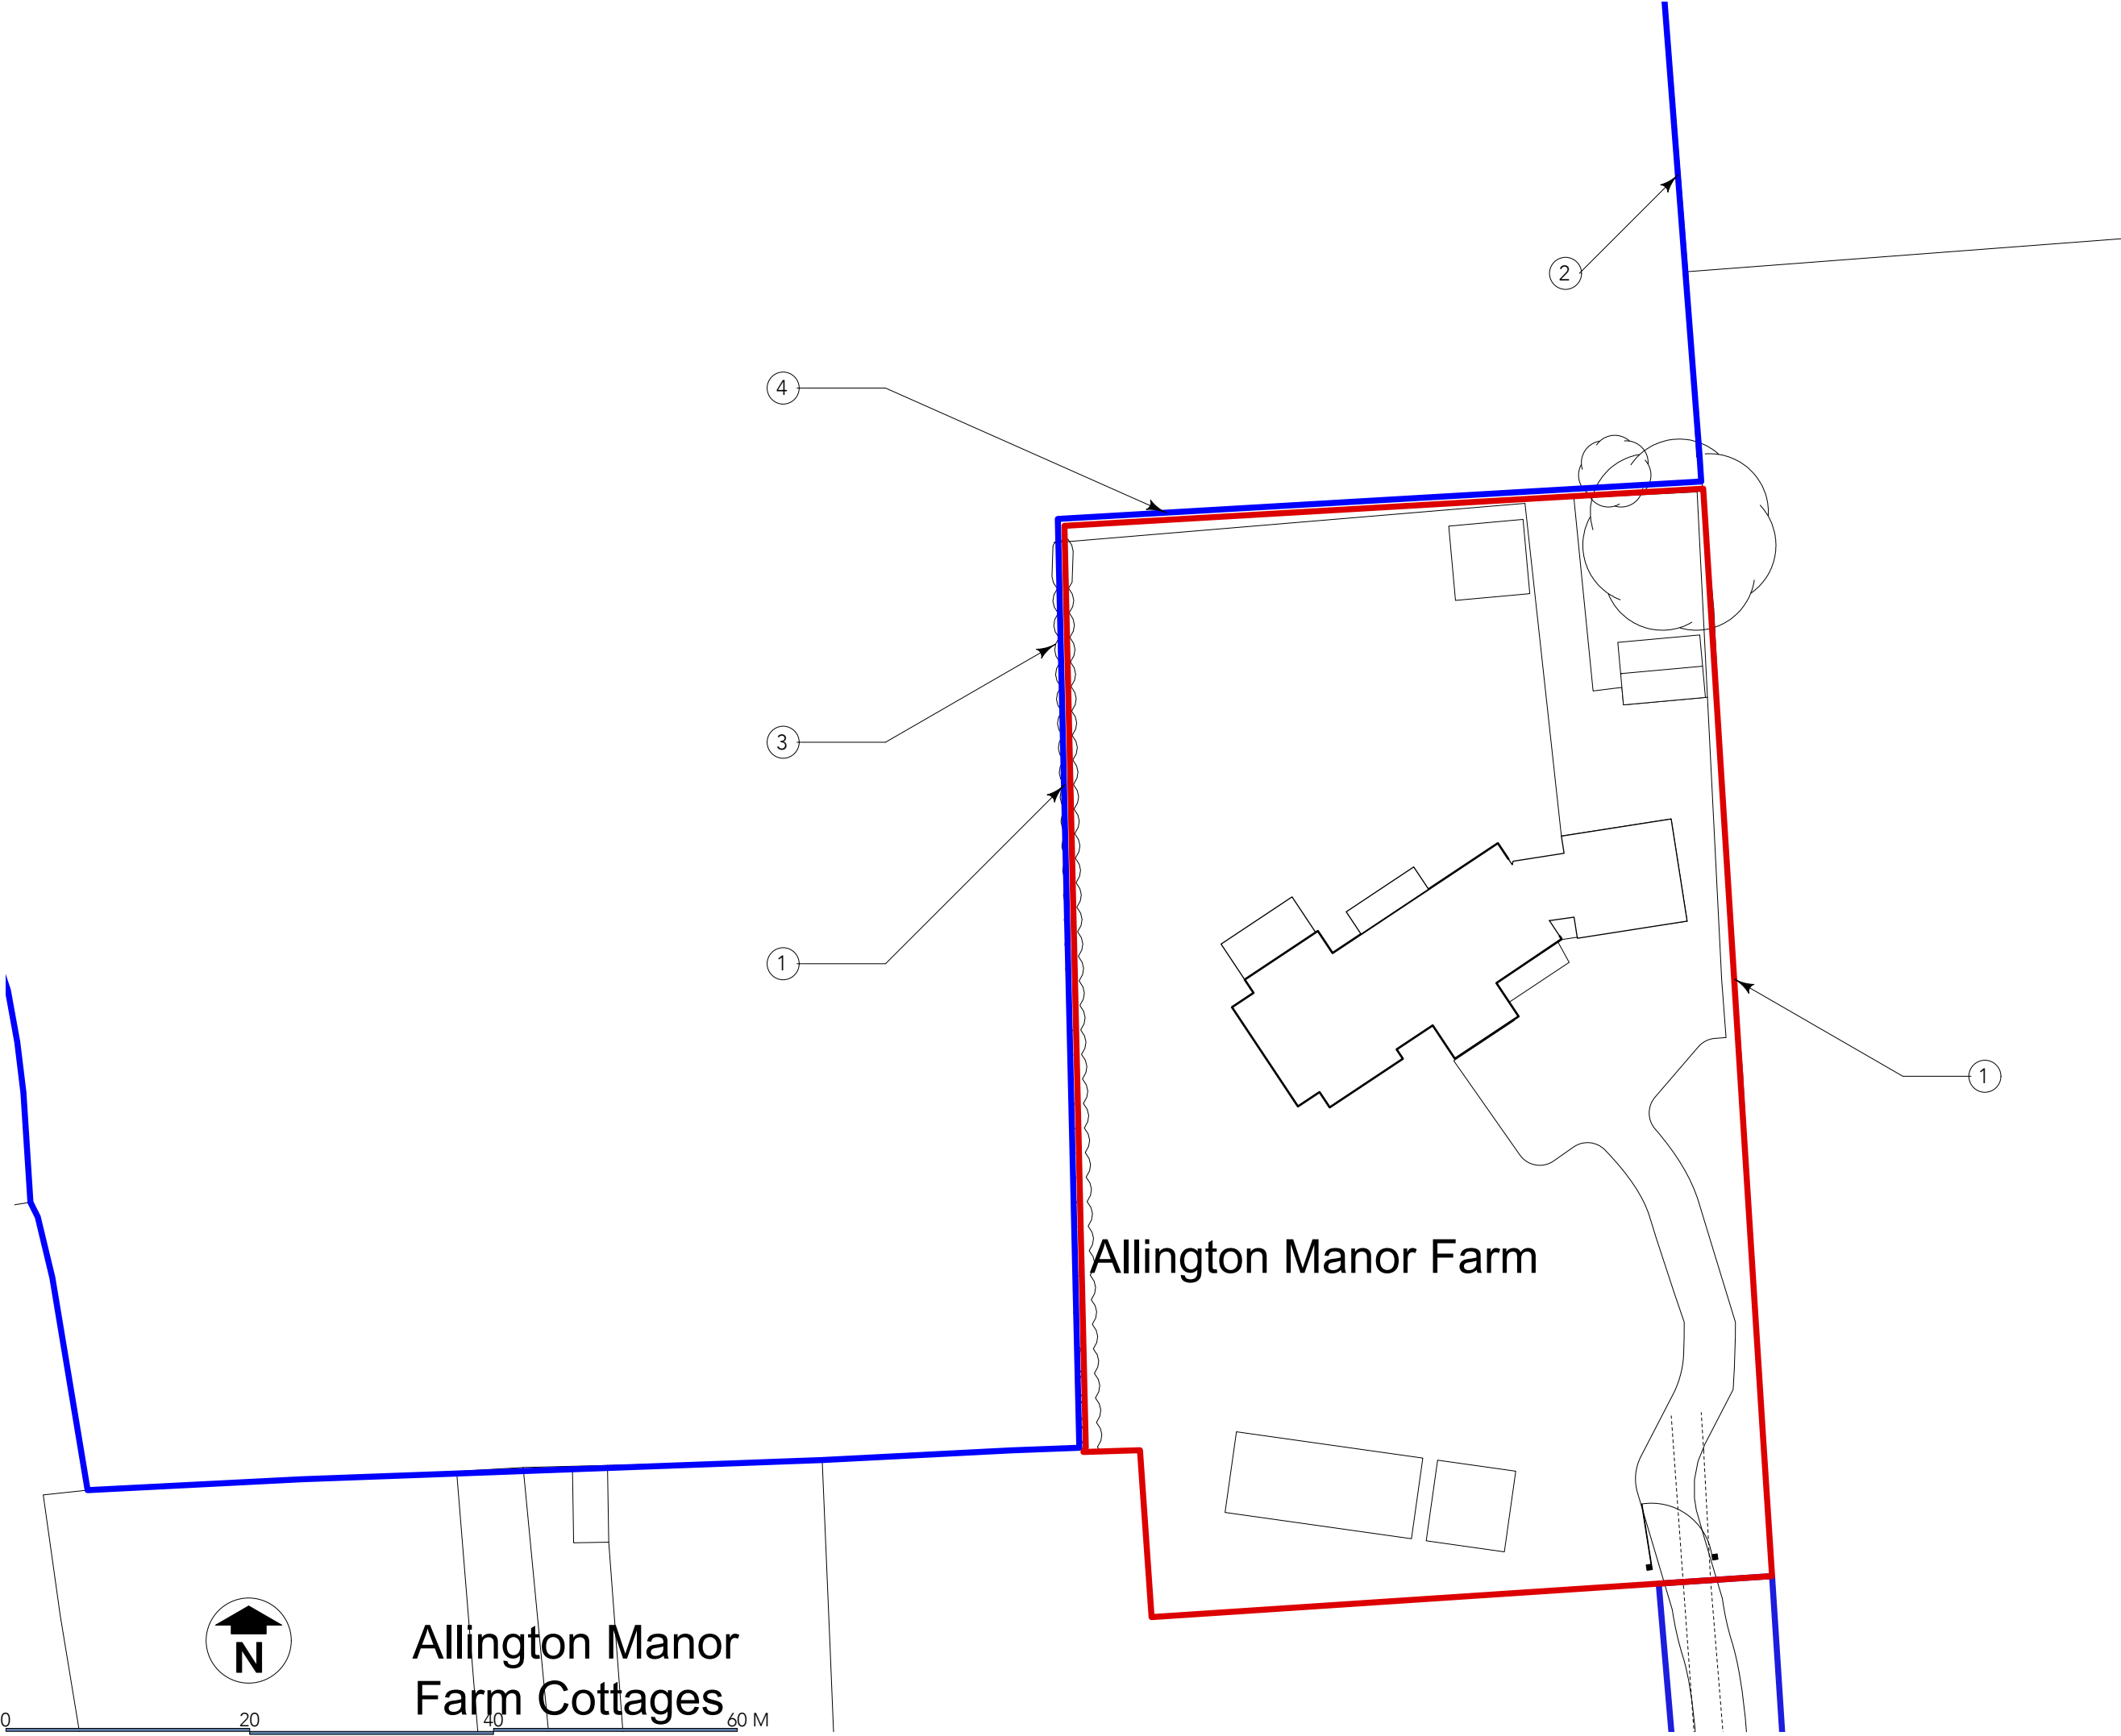

clients details
Mr & Mrs M. Muddiman
site details
Allington Manor Farm,
Allington Lane. Fair Oak
Eastleigh. SO50 7DE.

drawing reference
EXISTING BLOCK PLAN

created by drawing No
HDC Ltd 240/SB/DP/002
scale stage:
1:500@A3 PLANNING
date
April 26

www.hampshiredesign.co.uk

