


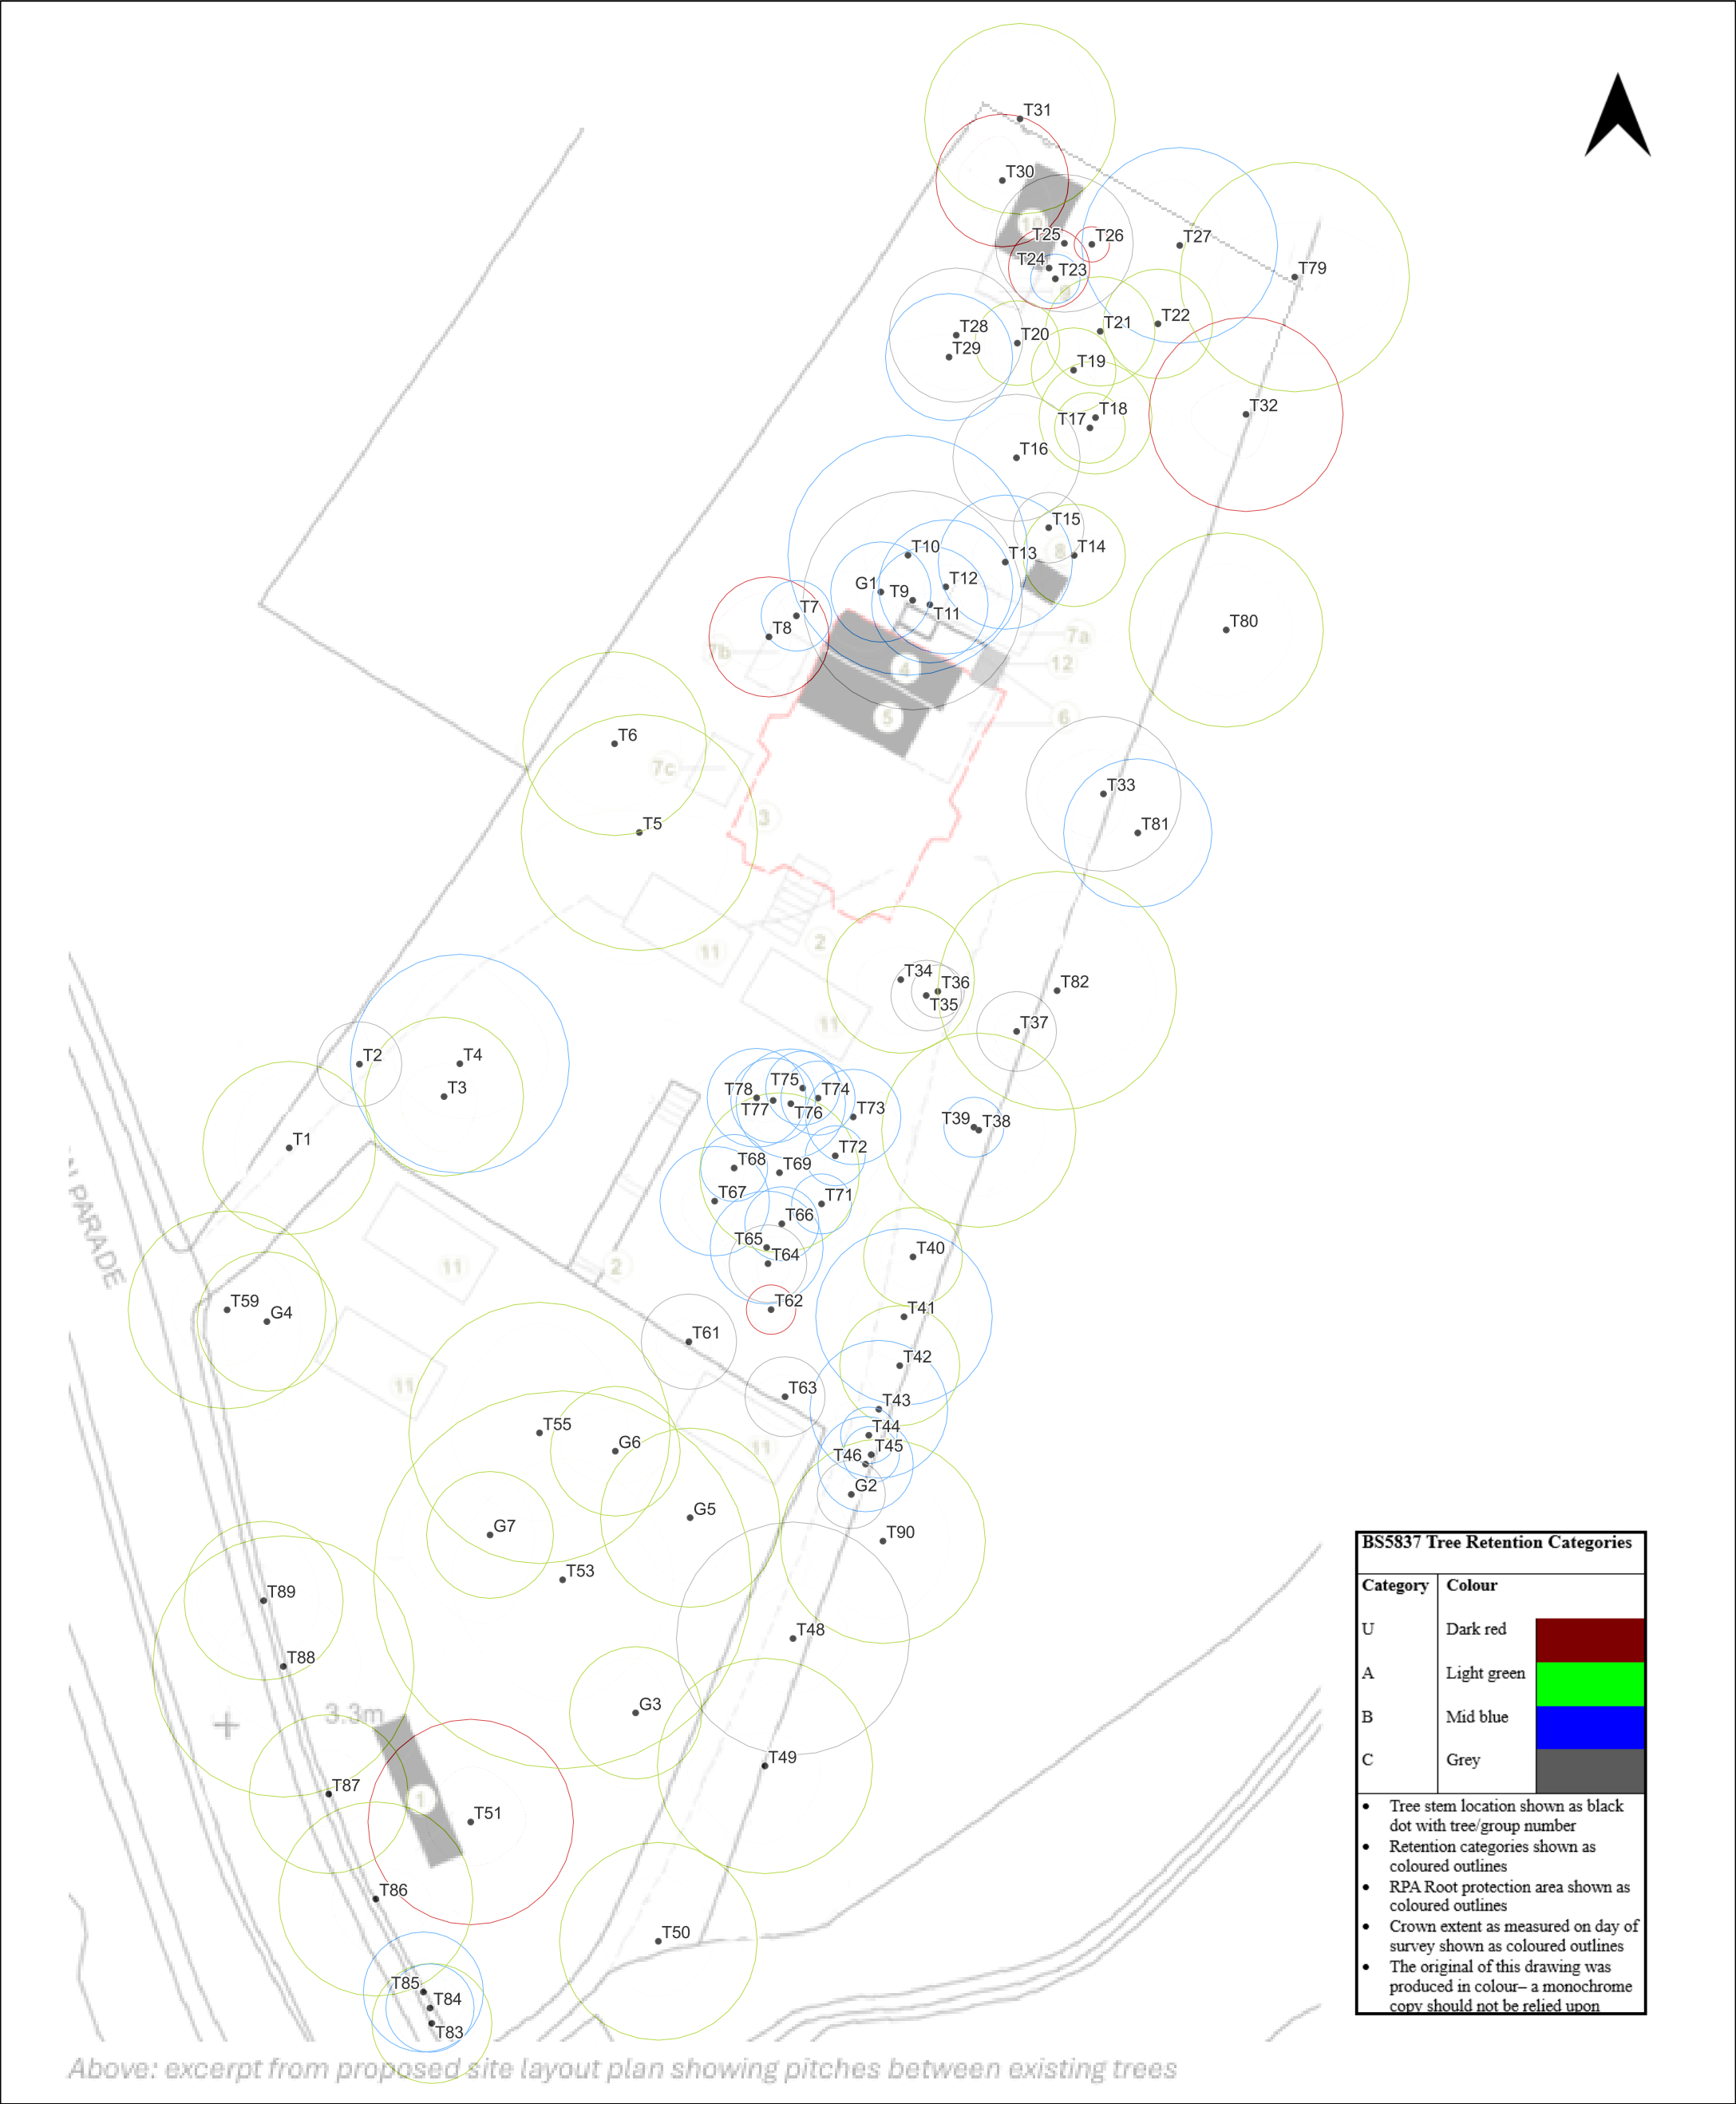

0 10 20 m

Site: Ocean House, site of the former Hilton House, Weston Parade, Southampton, SO31 5FB
Drawing Title: Tree Location Plan (BS5837:2012)
Scale: 1:410
Paper size: A3
Export resolution: 300dpi
Survey date: November 2025
Date: 30/12/2025
Prepared by: M Bursey, NCH Arb, Dip Arb L4 (ABC), TechArborA.
Revision: 01