


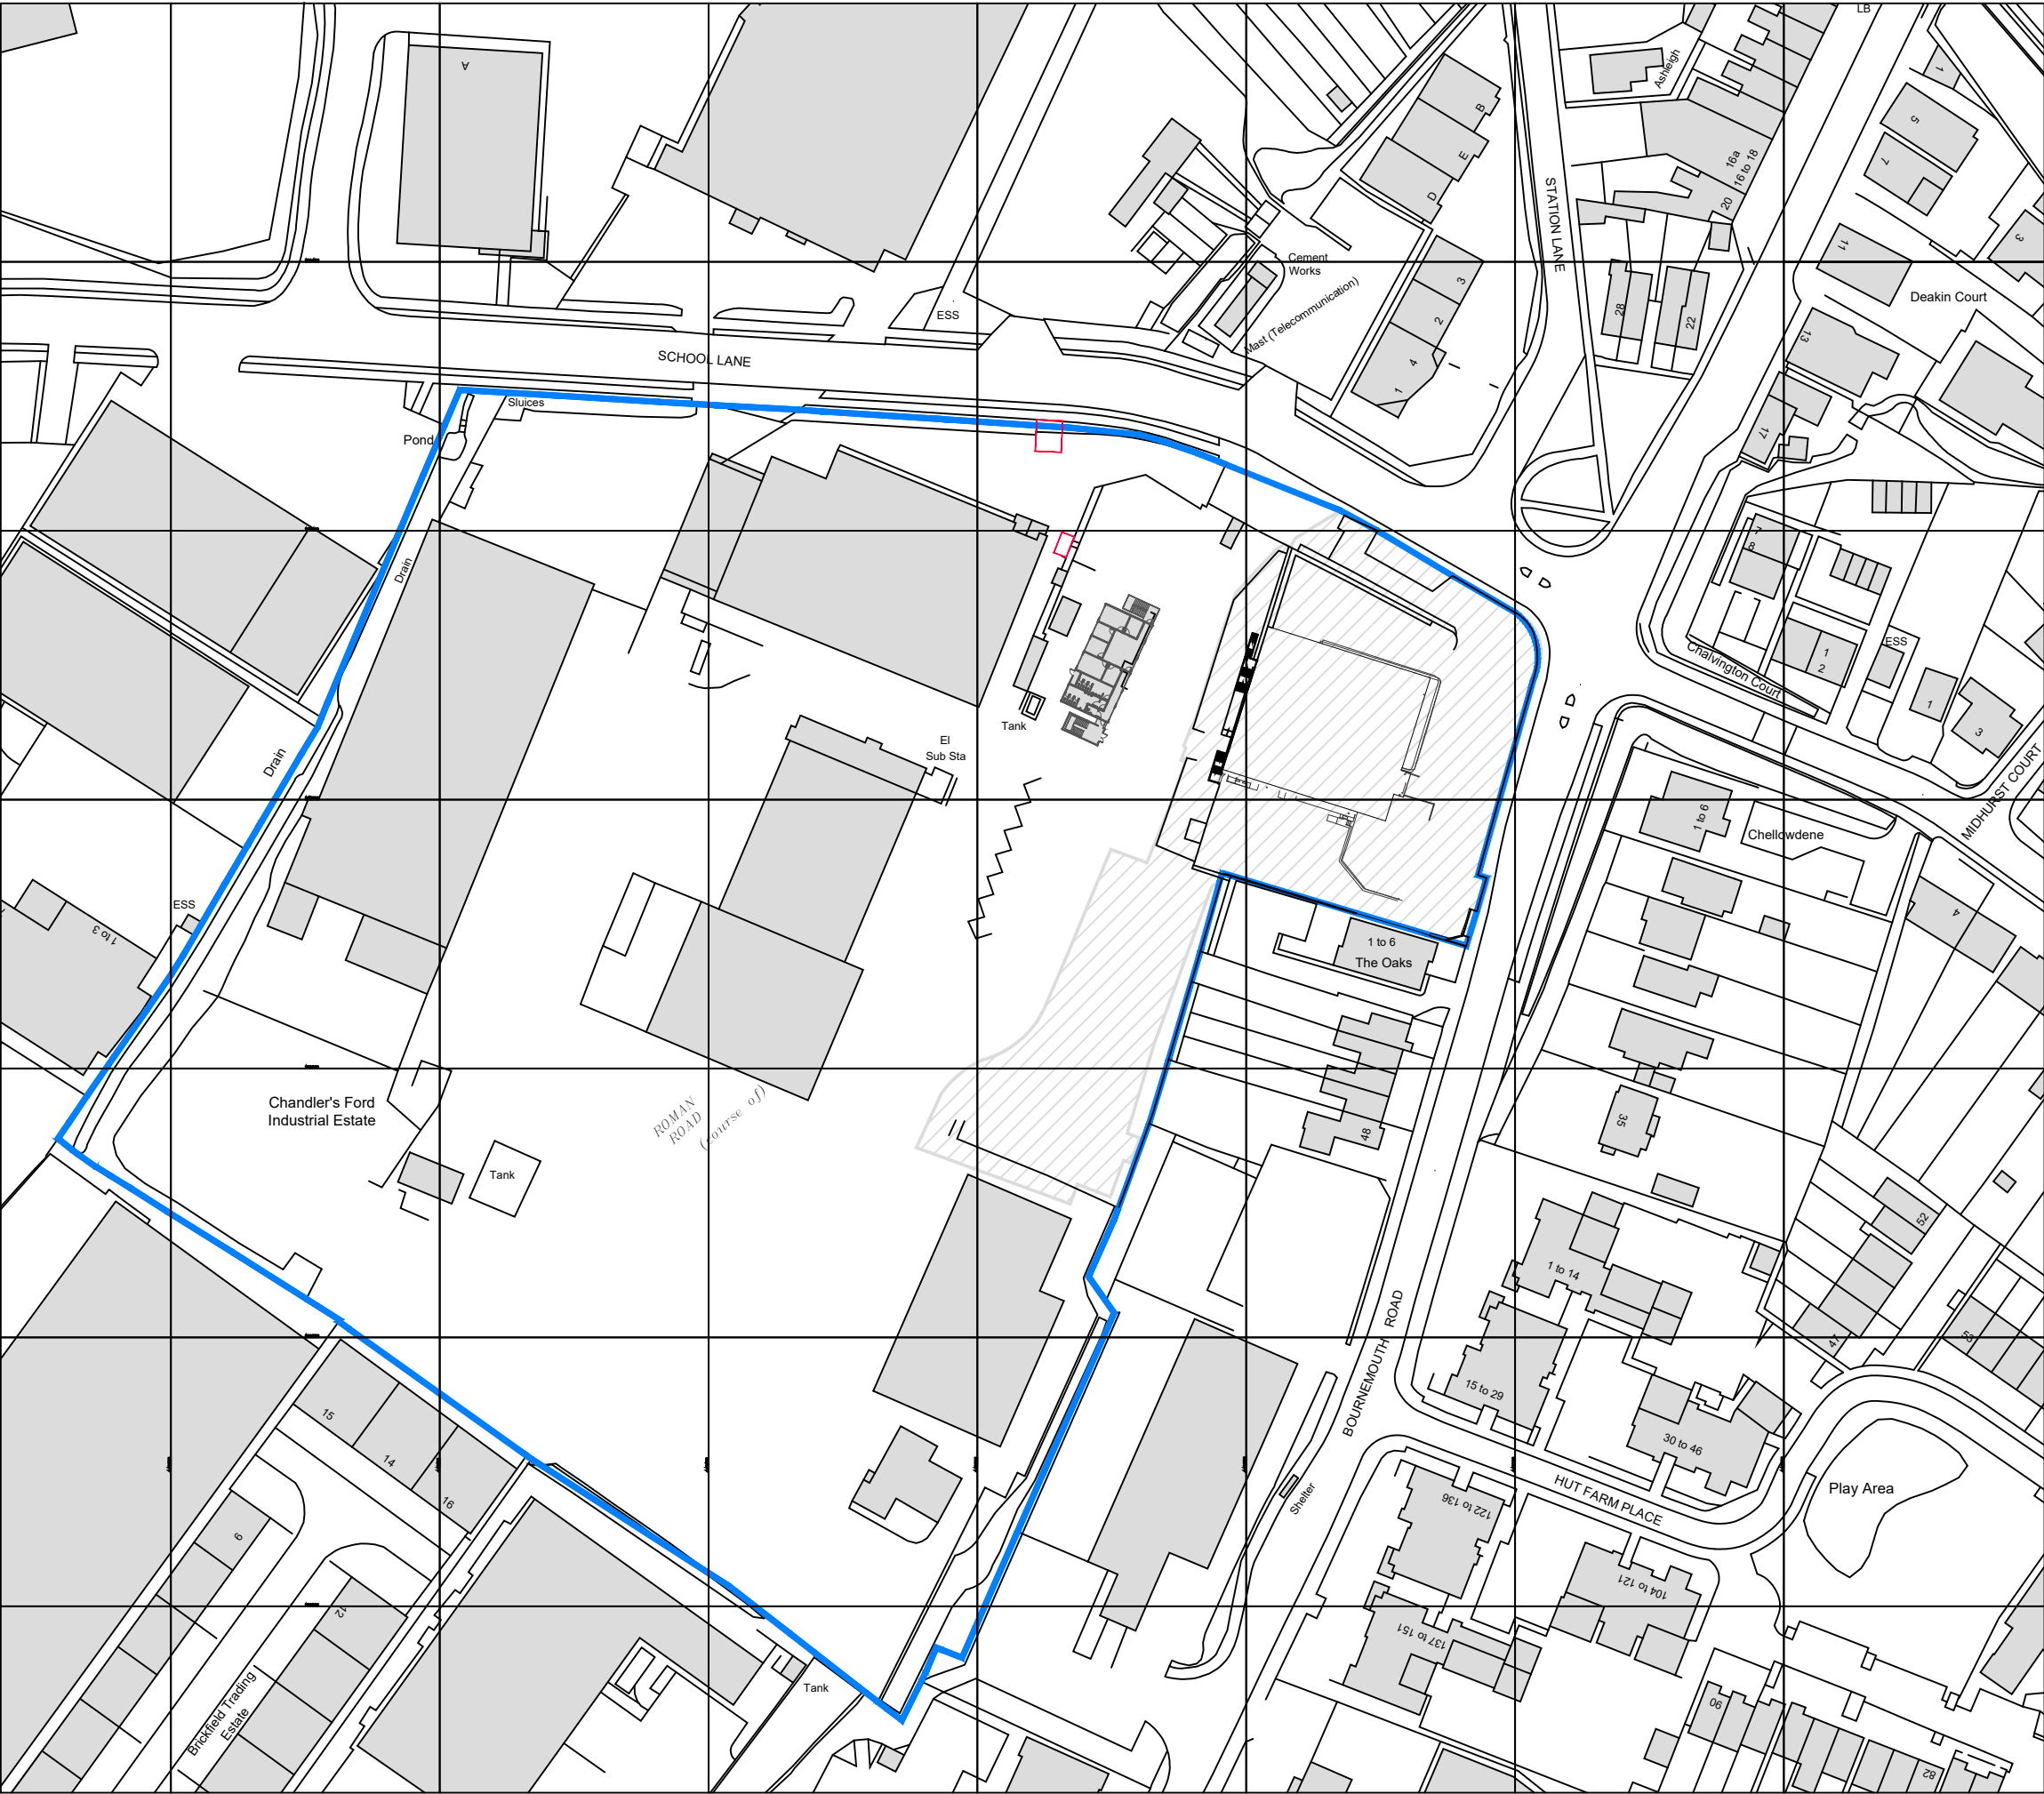

Notes

This drawing is © Boyle & Summers and may not be reproduced, copied or altered in any way without written authority. Other than for the purposes of planning, do not scale these drawings. Use written dimensions only. All dimensions in millimeters unless otherwise stated. All dimensions to be checked on site and any discrepancies, conflicts or errors reported prior to commencement of work. This drawing is to be read in conjunction with all other related material.

Ordnance Survey Data

The Ordnance Survey data used in this drawing is © Crown Copyright. All rights reserved. Licence no. 100022432.

Site and plot boundaries are shown indicatively only and subject to confirmation.

Key

Proposed Site Boundary(s)

Site Ownership Boundary

Hatched area currently under demolition. Refer to consented planning application reference F/25/99876

025m50m

North

P1	Issued for Planning	29-04-26	SS	SS
Rev	Comments	Date	Dr	Ch

LOCATION PLAN

WKDRY-BSL-ZZ-XX-DR-A-1011-P1

Workdry Substation & Switchroom

Bournemouth Road, Chandler's Ford

WORKDRY INTERNATIONAL

25046

1:1250 @ A3

PLANNING

Suite E, Ferry House
Canute Road
Southampton
Hampshire
SO14 3FJ

023 8063 1432
boyleandsummers.co.uk

Boyle & Summers