

IMPORTANT

THIS COMMUNICATION MAY AFFECT YOUR PROPERTY

Dated 22nd May 2019

The Borough of Eastleigh

**TOWN AND COUNTRY PLANNING ACT 1990
TOWN AND COUNTRY PLANNING (TREE PRESERVATION)
(ENGLAND) REGULATIONS 2012**

TREE PRESERVATION ORDER NO. 839

Land adjacent The Brigadier Gerard P.H.
Botley Road, Horton Heath, SO50 7DQ.

Town and Country Planning Act 1990

Land adjacent The Brigadier Gerard P.H. Botley Road, Horton Heath, SO50 7DQ.

The Eastleigh Borough Council, in exercise of the powers conferred on them by section 198 of the Town and Country Planning Act 1990 make the following Order.

Citation

1. This Order may be cited as Land adjacent The Brigadier Gerard P.H. Botley Road, Horton Heath, SO50 7DQ.

Interpretation

2. (1) In this Order "the authority" means the *Eastleigh Borough Council*.
(2) In this Order any reference to a numbered section is a reference to the section so numbered in the Town and Country Planning Act 1990 and any reference to a numbered regulation is a reference to the regulation so numbered in the Town and Country Planning (Tree Preservation)(England) Regulations 2012.

Effect


3. (1) Subject to article 4, this Order takes effect provisionally on the date on which it is made.
(2) Without prejudice to subsection (7) of section 198 (power to make Tree Preservation Orders) or subsection (1) of section 200 (Tree Preservation Orders: Forestry Commissioners) and, subject to the exceptions in regulation 14, no person shall—
(a) cut down, top, lop, uproot, wilfully damage, or wilfully destroy; or
(b) cause or permit the cutting down, topping, lopping, uprooting, wilful damage or wilful destruction of, any tree specified in the Schedule to this Order except with the written consent of the authority in accordance with regulations 16 and 17, or of the Secretary of State in accordance with regulation 23, and, where such consent is given subject to conditions, in accordance with those conditions.

Application to trees to be planted pursuant to a condition


4. In relation to any tree identified in the first column of the Schedule by the letter "C", being a tree to be planted pursuant to a condition imposed under paragraph (a) of section 197 (planning permission to include appropriate provision for preservation and planting of trees), this Order takes effect as from the time when the tree is planted.

Dated this 22nd day of May 2019.

The Common Seal of the Eastleigh Borough Council

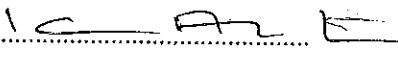was affixed to this order in the presence of 

Authorised by the Council to sign in that behalf

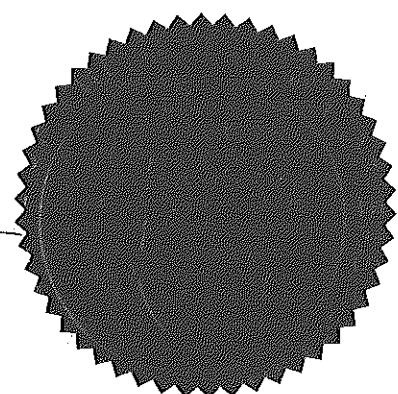


CONFIRMATION OF ORDER

This Order was confirmed by the Eastleigh Borough Council, without modification/subject to the modifications indicated by

on the 28 OCTOBER 2019

Signed on behalf of the Eastleigh Borough Council

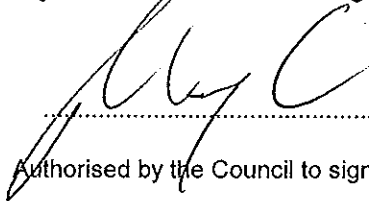
.....
Authorised by the Council to sign in that behalf

DECISION NOT TO CONFIRM ORDER

A decision not to confirm this Order was taken by Eastleigh Borough Council on the day of

Signed on behalf of the Eastleigh Borough Council

.....

Authorised by the Council to sign in that behalf

VARIATION OF ORDER

This Order was varied by the Eastleigh Borough Council on the day of under the reference number

Signed on behalf of the Eastleigh Borough Council

.....

Authorised by the Council to sign in that behalf

REVOCATION OF ORDER

This Order was revoked by the Eastleigh Borough Council on the day of under the reference number

Signed on behalf of the Eastleigh Borough Council

.....

Authorised by the Council to sign in that behalf

SCHEDULE

SPECIFICATION OF TREES

Trees Specified Individually (Encircled black on the map)

REF. ON MAP	DESCRIPTION OF SPECIES	SITUATION

Group of Trees (Within a broken black line on the map)

REF. ON MAP	DESCRIPTION OF SPECIES	SITUATION


Area of Trees (Within a dotted black line on the map)

REF. ON MAP	DESCRIPTION OF SPECIES	SITUATION

Woodlands (Within a continuous black line on the map)

REF. ON MAP	DESCRIPTION OF SPECIES	SITUATION
W1	All tree species	E44986.63 N116700.48 SU4916SE

END OF DOCUMENT

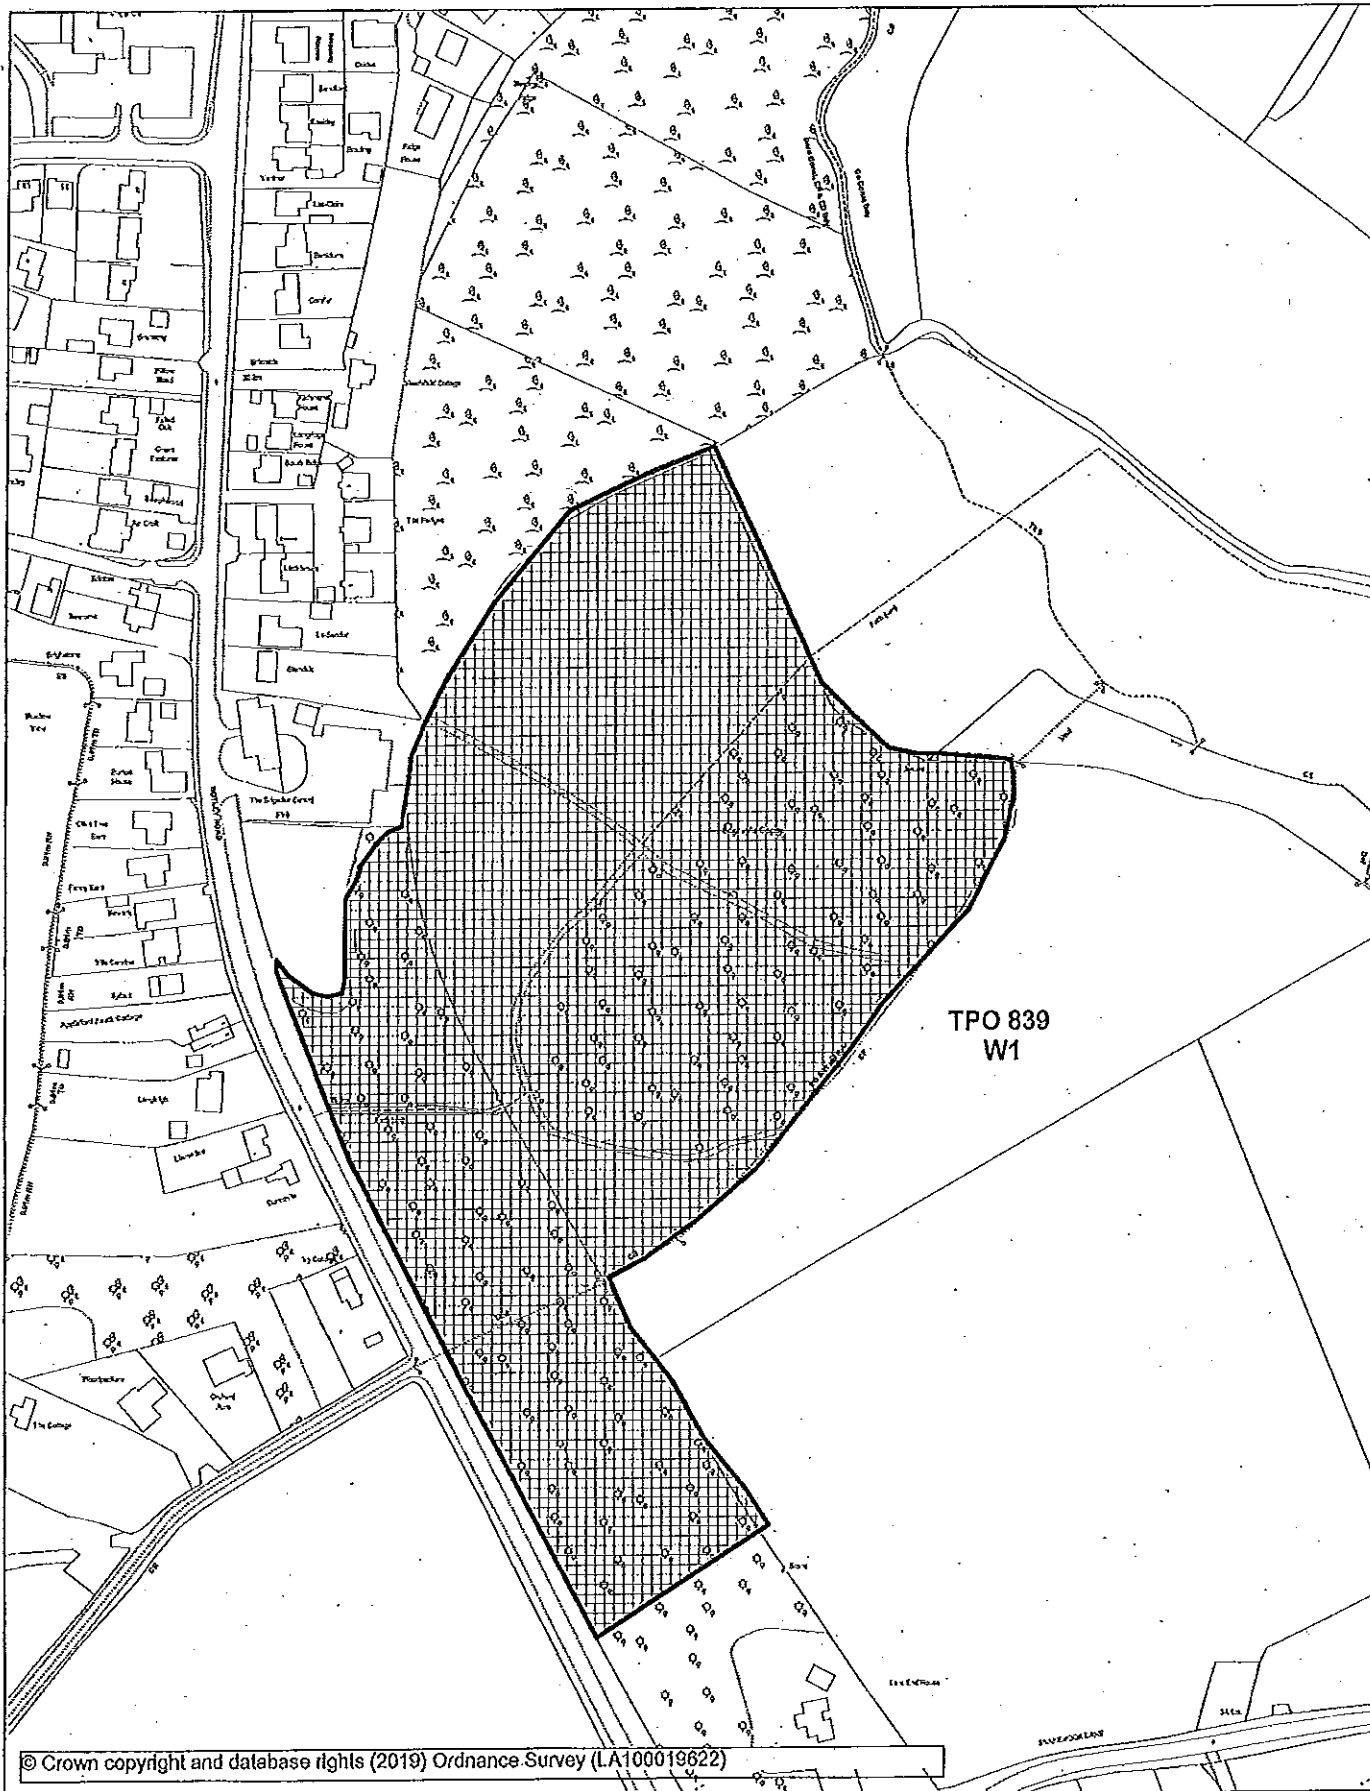

TPO 839
W1

© Crown copyright and database rights (2019) Ordnance Survey (LA100019622)

EASTLEIGH
BOROUGH COUNCIL

TPO 838

Title:

Land adjacent to the
Brigadier Gerard P.H.

Botley Road, Horton
Heath, SO507DQ

Scale:
1:2500

Map Ref:
SU4916NE

Date:
22/05/2019



