
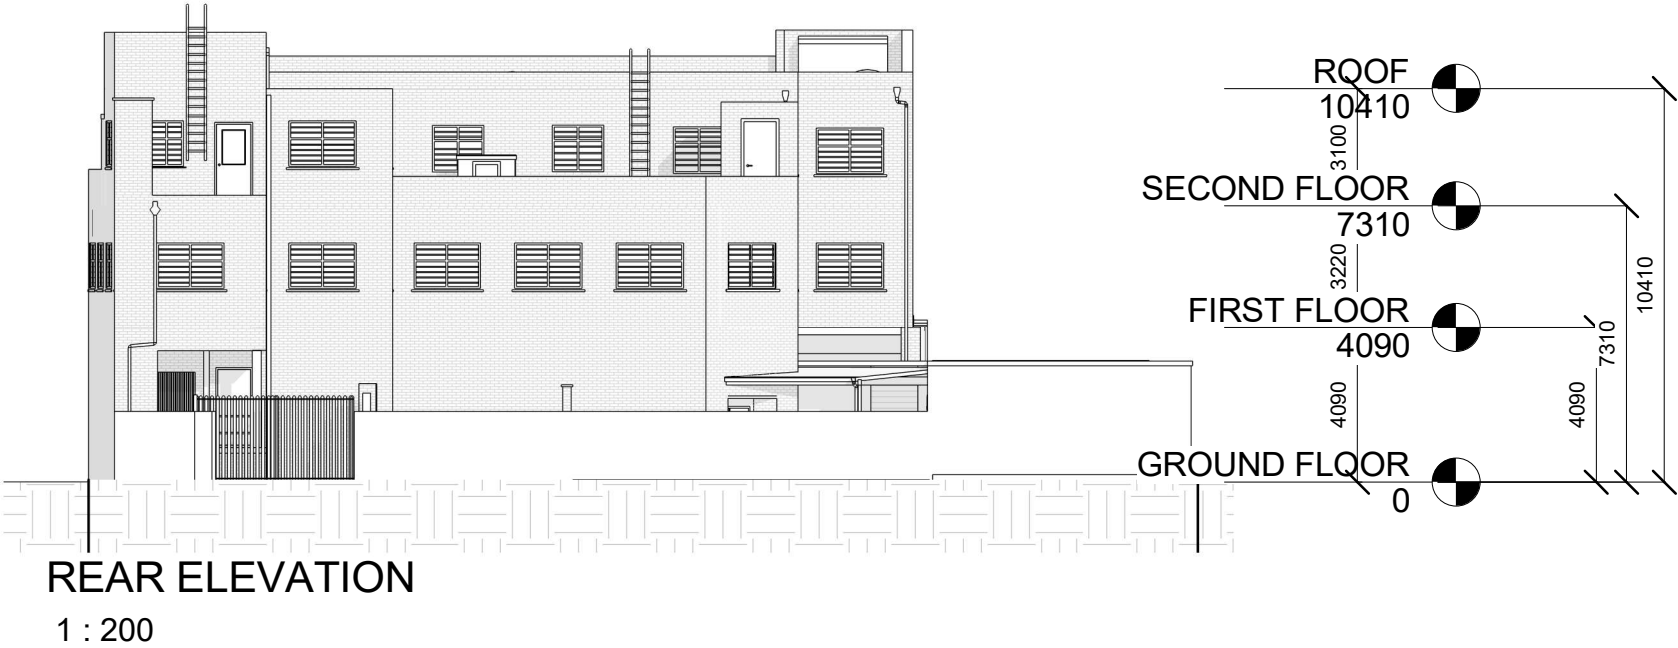


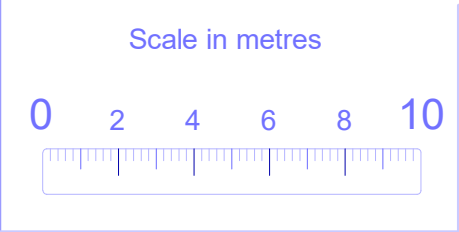

 Revision			 Disclaimer	 Sheet information		 Client	 Address
Rev.	Description	Date	The contractors are to check all the dimensions, levels, drain runs and general conditions before work commence. All works are to be carried out in accordance with current building regulations, british standards, code of practice and local authority requirements.	Name REAR & RIGHT ELEVATIONS		Owner	19-23 Leigh Rd, Eastleigh SO50 9FF
				Scale (@ A3) 1 : 200			
				Number PR.05	Drawn by MUK		
				Date 24/03/2026			