


SECTION A-A
1 : 200

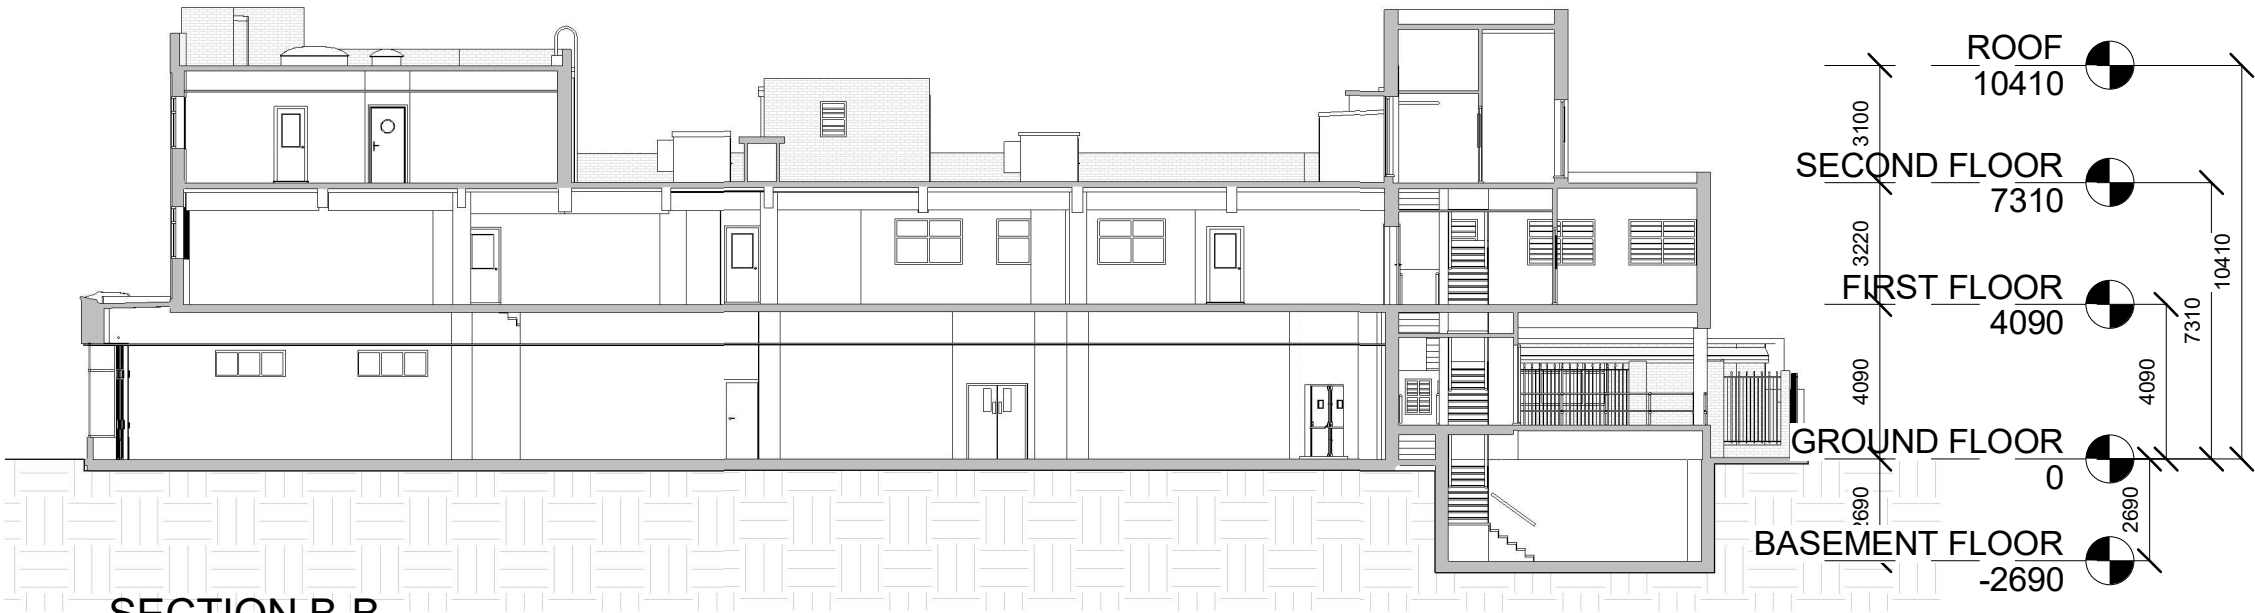

SECTION B-B
1 : 200

Revision			Disclaimer		Sheet information		Client	Address
Rev.	Description	Date	The contractors are to check all the dimensions, levels, drain runs and general conditions before work commence. All works are to be carried out in accordance with current building regulations, british standards, code of practice and local authority requirements.		Name Sections.1		Owner	19-23 Leigh Rd, Eastleigh SO50 9FF
					Scale (@ A3) 1 : 200			
			Number PR.06		Drawn by MUK	Date 24/03/2026		