


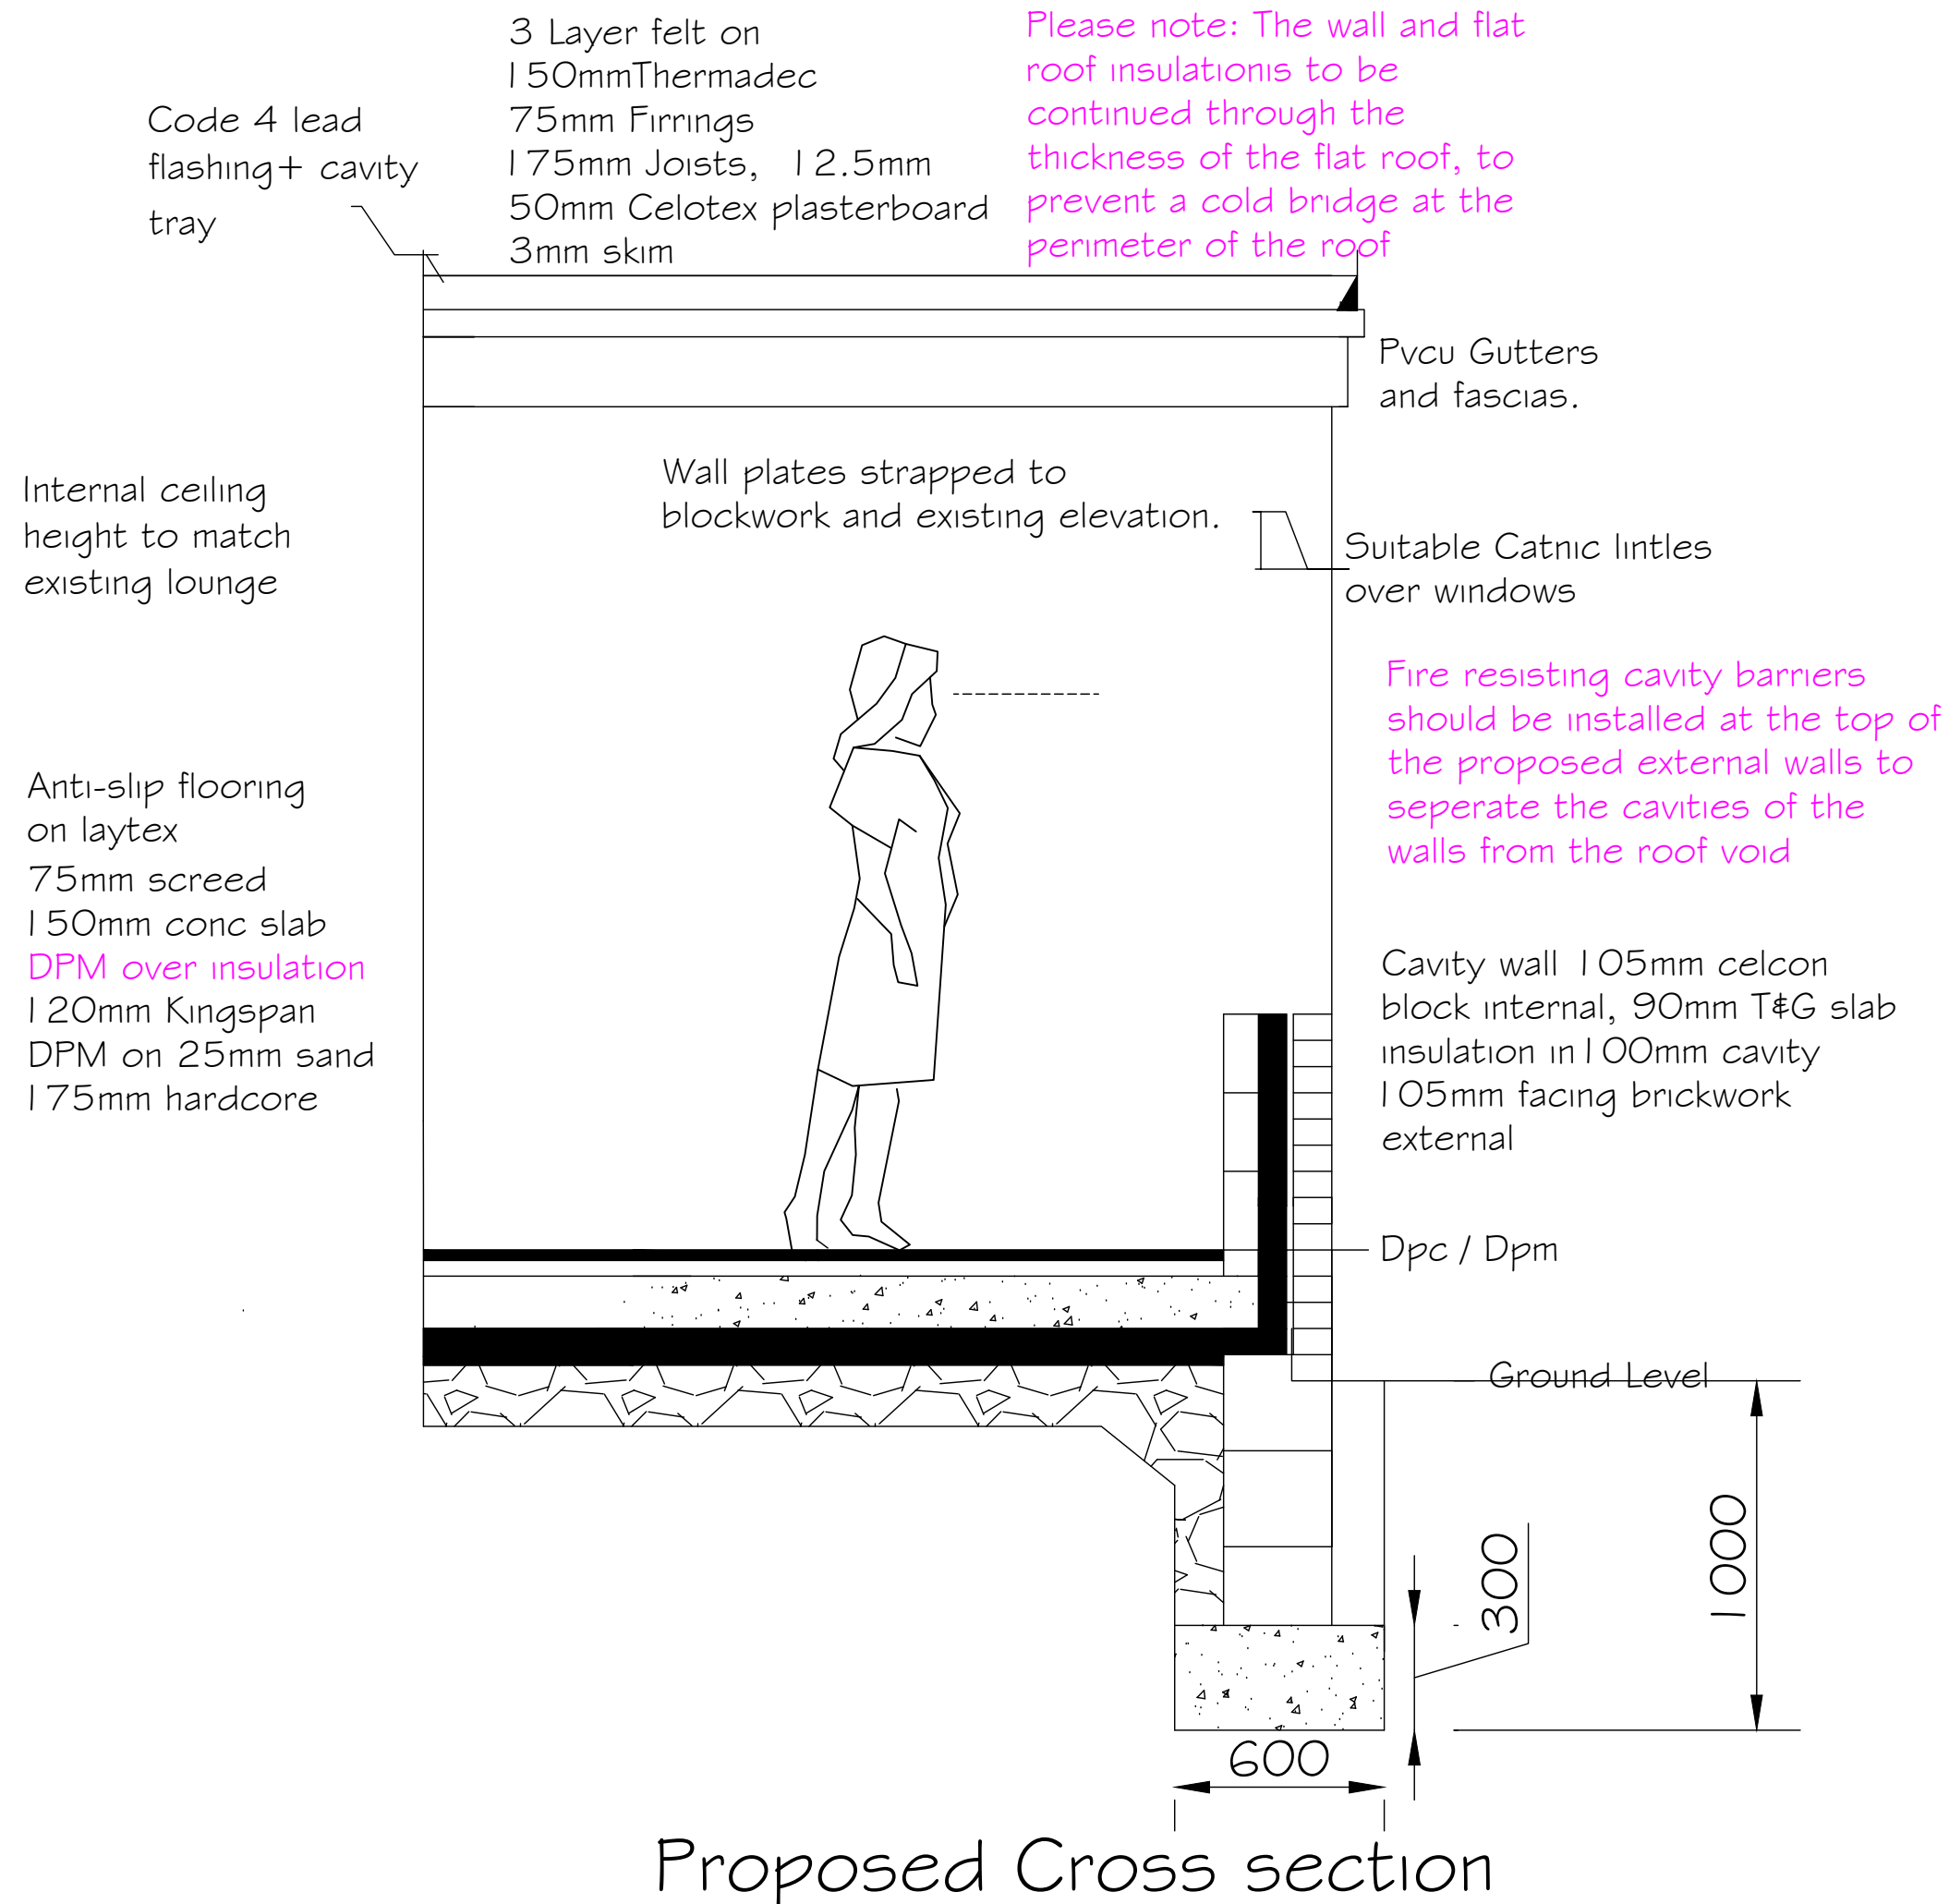

This drawing:

## Cross Section 007

Scale  
1 in 20 on A3 paper

Drawn by  
Brendan Carroll  
Date 18.08.2025

I / We agree that this drawing correctly represents necessary and appropriate works to be carried out .

signed

date

Client / Occupational Therapist / Case Officer

Clients Name & Address:

Mr. Harry Forbes  
30 Magpie Lane  
Eastleigh  
SO50 9LS

Project: Disabled Adaptation