


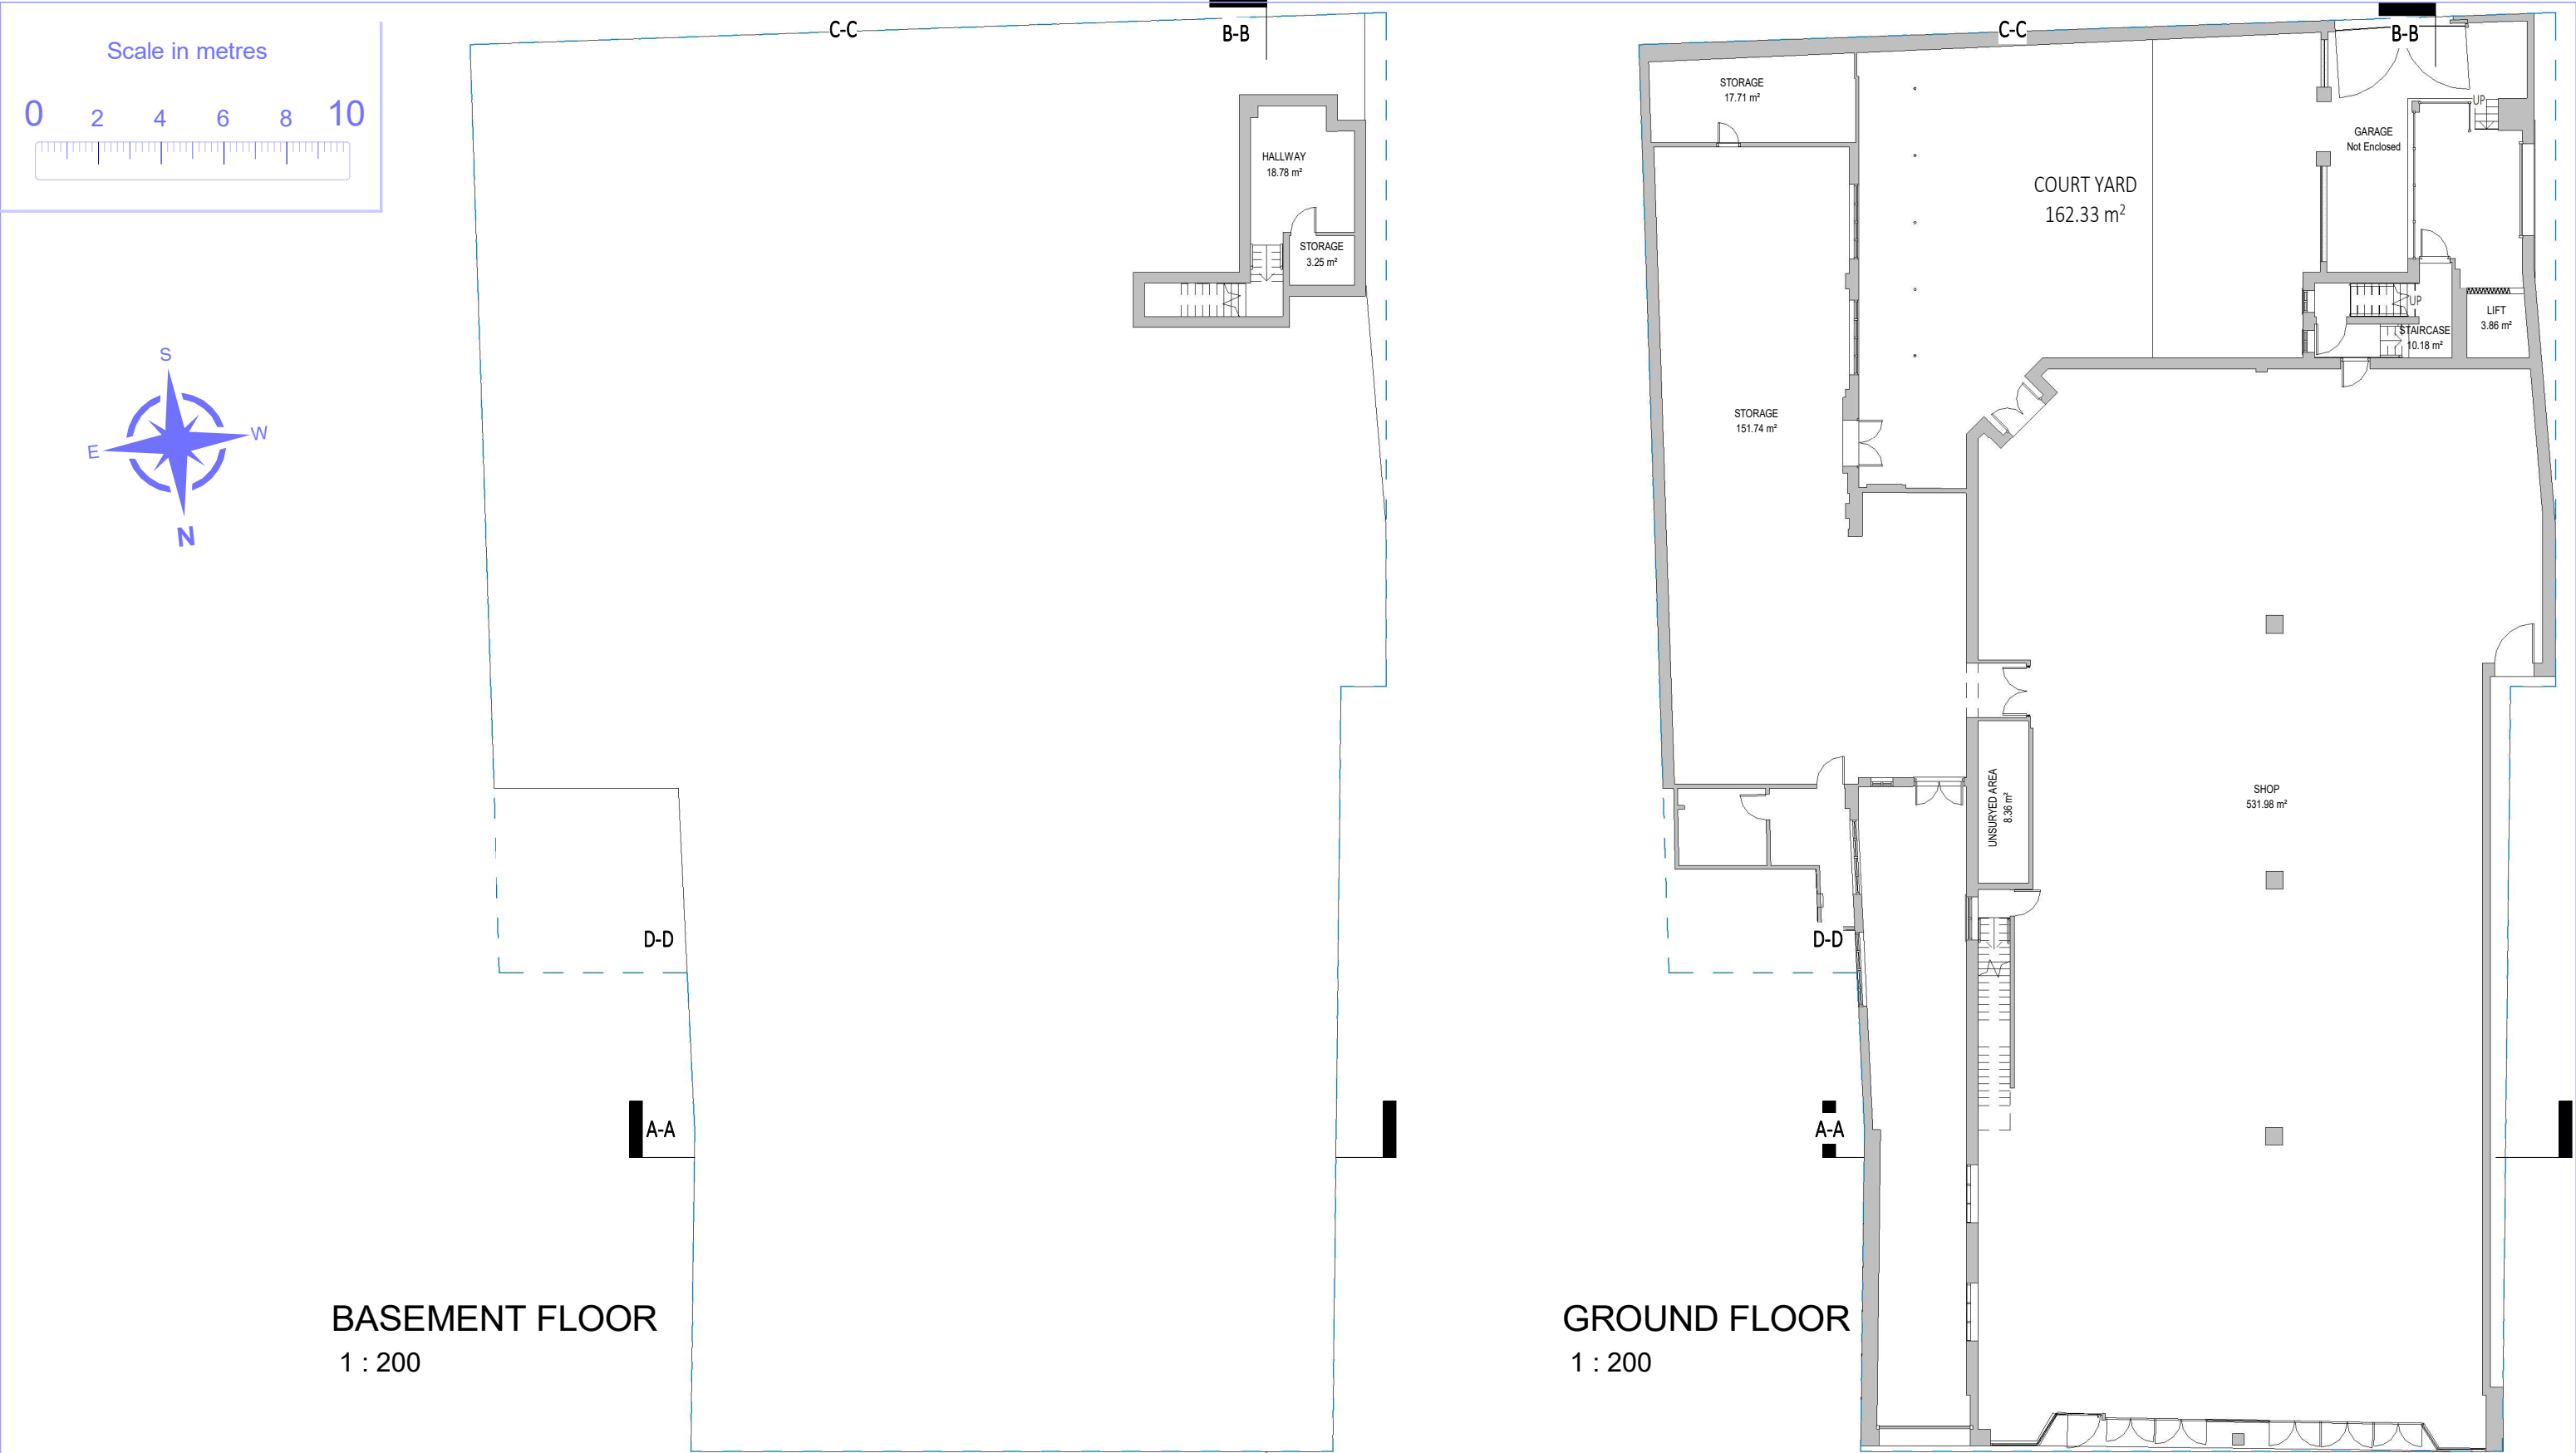

Revision			Disclaimer			Sheet information			Client			Address																				
<table><tr><th>Rev.</th><th>Description</th><th>Date</th></tr><tr><td></td><td></td><td></td></tr><tr><td></td><td></td><td></td></tr><tr><td></td><td></td><td></td></tr><tr><td></td><td></td><td></td></tr><tr><td></td><td></td><td></td></tr></table>			Rev.	Description	Date																The contractors are to check all the dimensions, levels, drain runs and general conditions before work commence. All works are to be carried out in accordance with current building regulations, british standards, code of practice and local authority requirements.			Name Basement and GF Scale (@ A3) 1 : 200 Number PR.01 Drawn by MUK Date 24/03/2026			Owner			19-23 Leigh Rd, Eastleigh SO50 9FF		
Rev.	Description	Date																														