

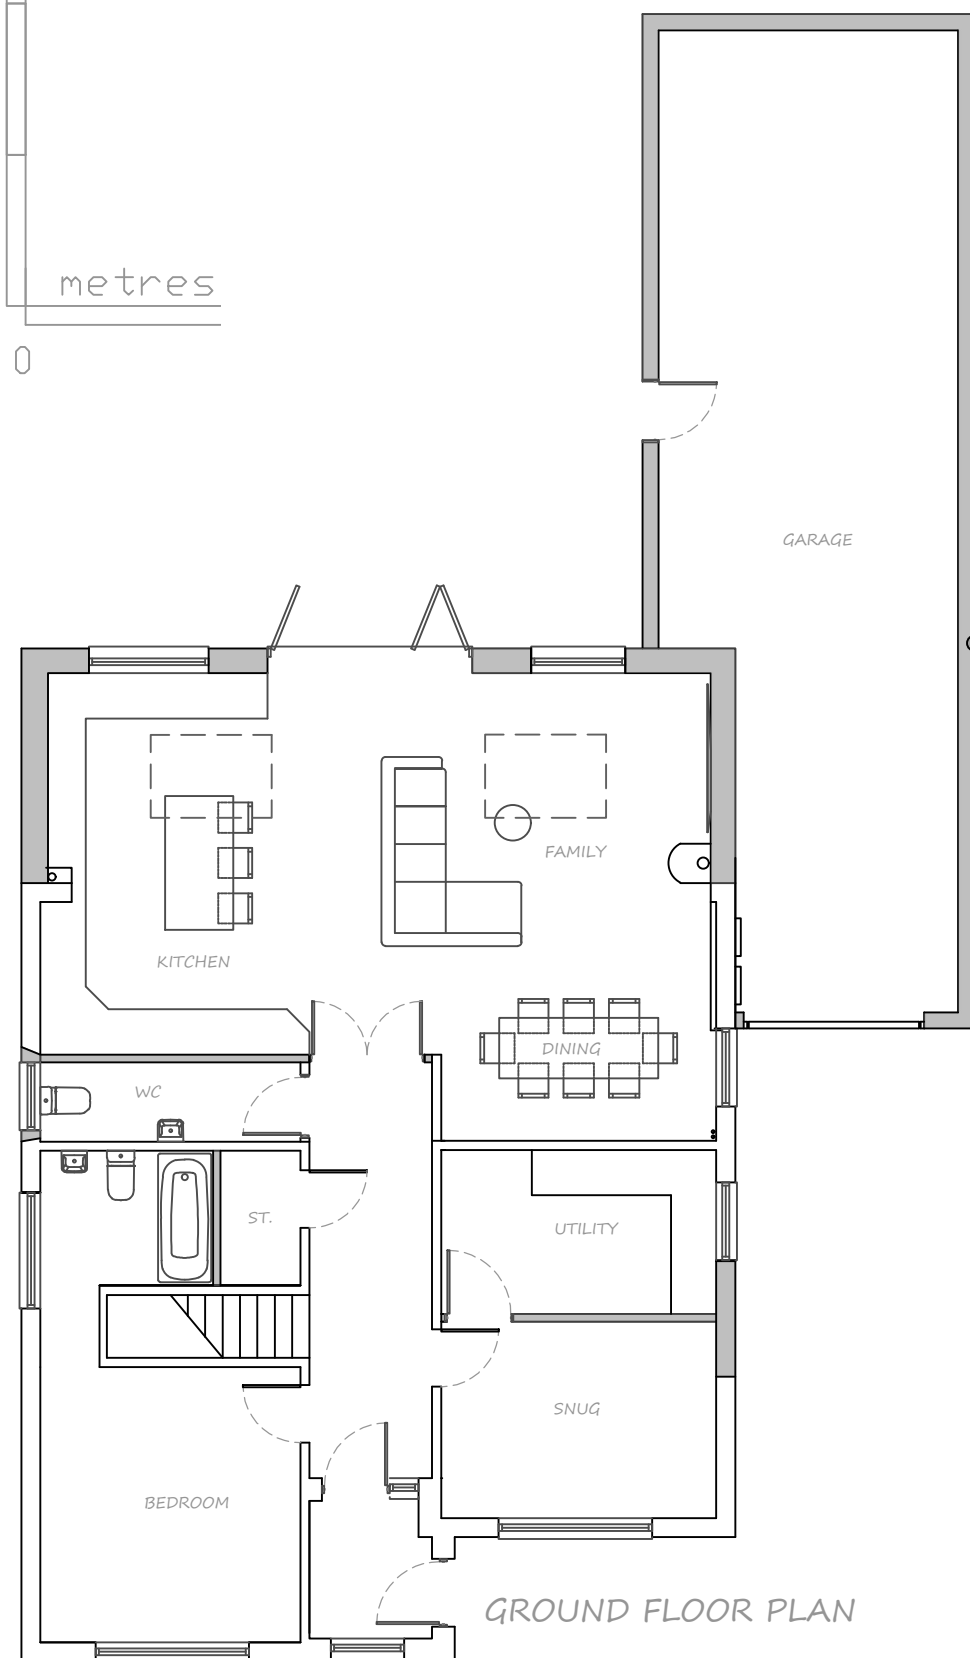


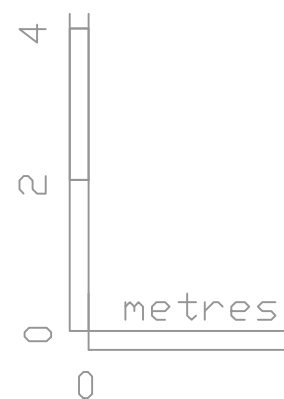

replacement Garge to be built on line of existing with overhang and gutter to be as per existing position on boundary

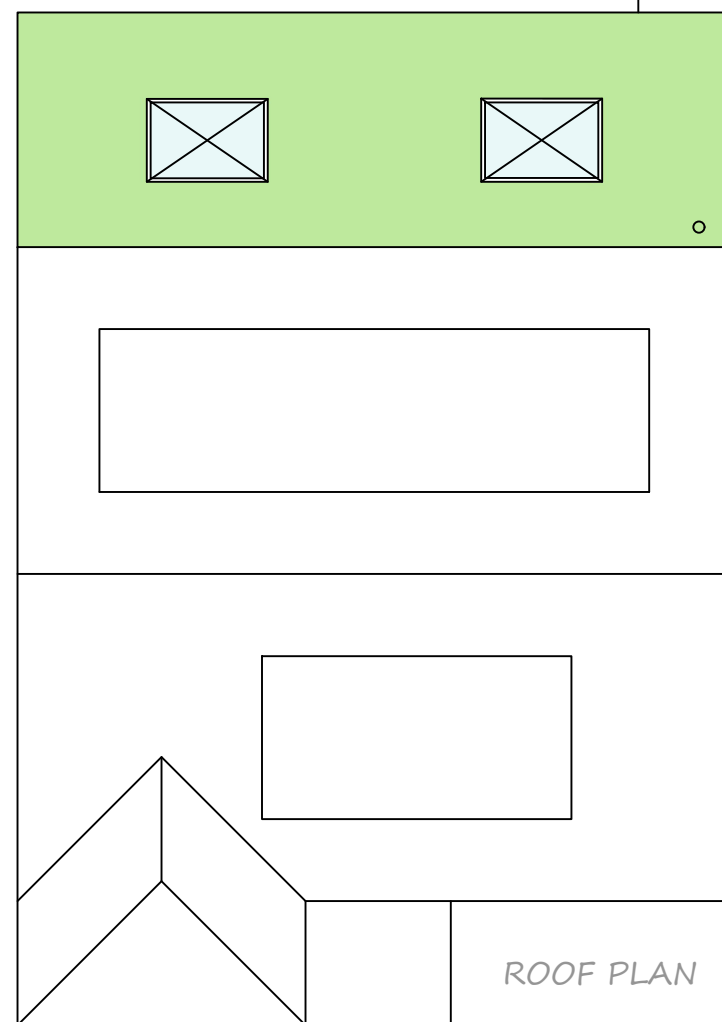

General Notes

This drawing is copyright of Lakeside Planning Services LTD. All rights reserved.
This drawing is intended for Planning purposes only.

Party Wall Agreements should be obtained by the client and Lakeside Planning Services are not liable for failure to notify the relevant parties.

Proposed Meters subject to specialist specification

Log burner & Flue position subject to specialist specification.

92 Pine Road,
Chandlers Ford

Proposed Floor Plans

Project
WEL5251208
Date
DEC 25
Scale
1:100 @ A3

Sheet
SK1

Lakeside Planning Services