


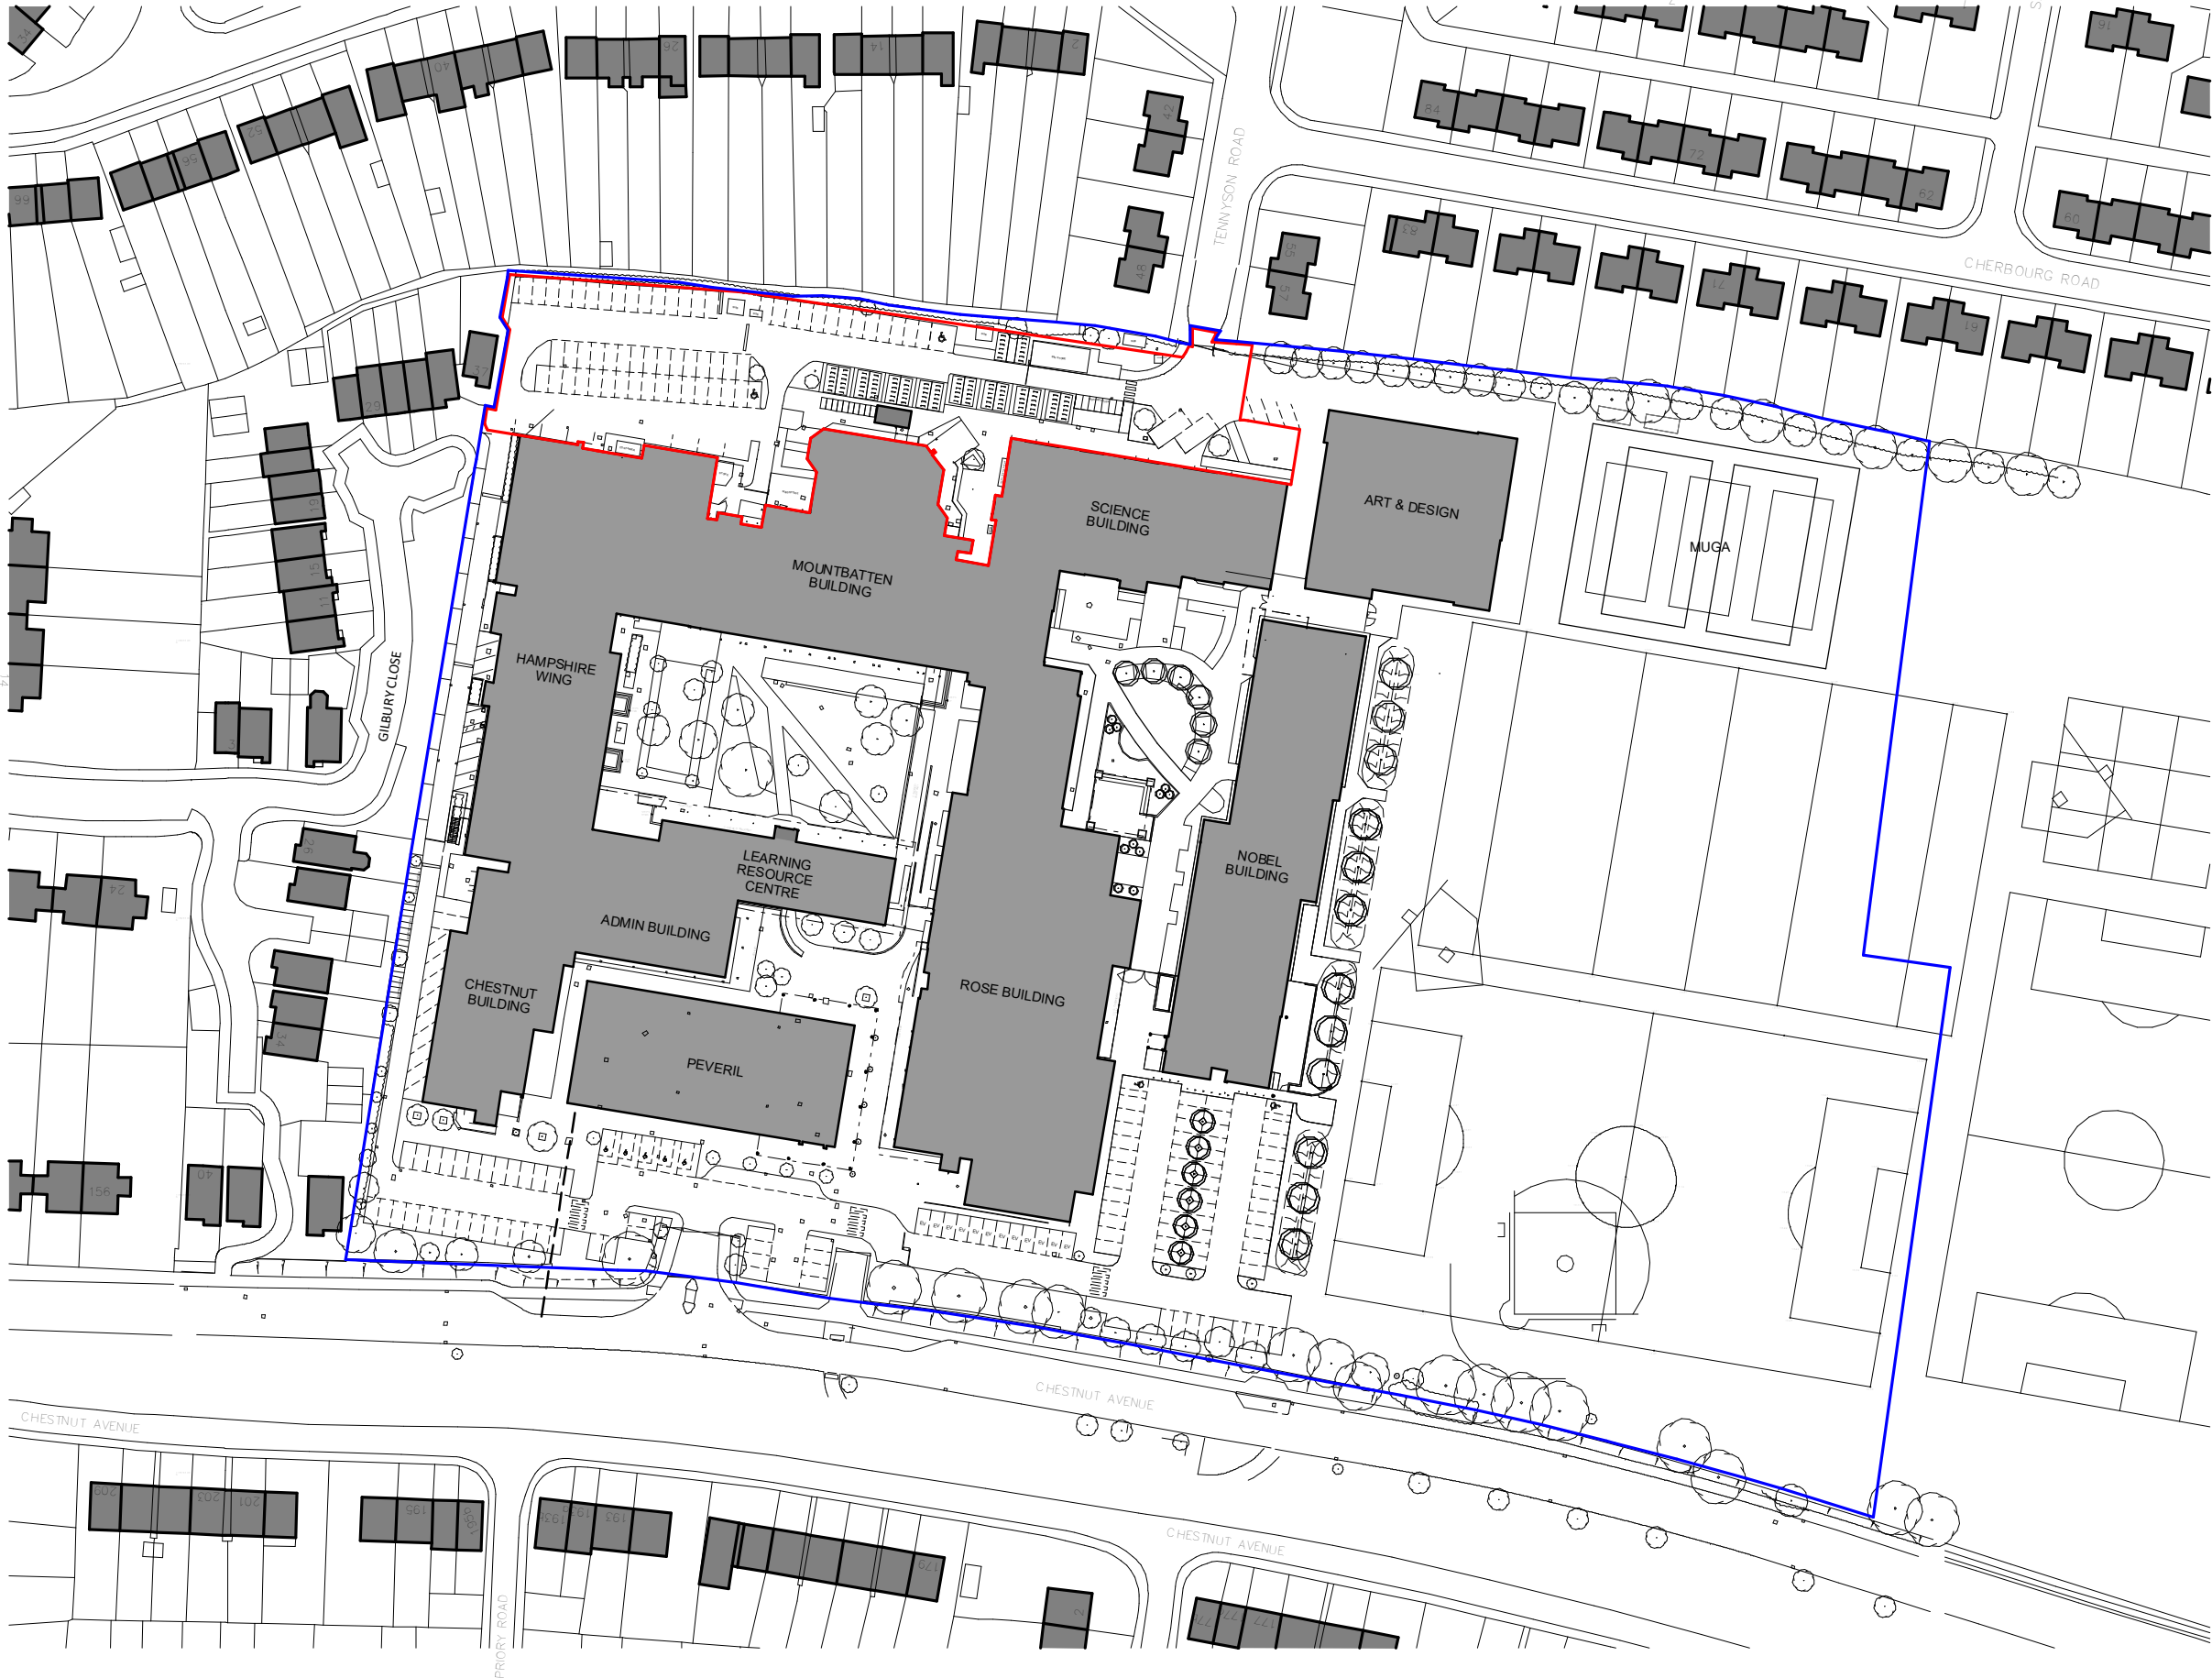

Planning - Site Location Plan
1 : 1250

Responsibility is not accepted for errors made by others in scaling from this drawing.
All construction information should be taken from figured dimensions only.

KEY:

Site Boundary

Application Boundary

PL	PL01	01/05/26	Planning Issue - External Works
STATUS	REV	DATE	DESCRIPTION
CLIENT			
Barton Peveril Sixth Form College			
REVISOR			
SF			
CHECKED BY			
VG			
ORIGINATOR NO			
157514			

CONSULTANT

STRIDE TREGLOWN

www.stridetreglown.com © Stride Treglown Limited 2020

PROJECT

BPC External Works 2026

Chestnut Avenue, Chestnut Ave, Eastleigh

SO50 5ZA

DRAWING TITLE

Planning - Site Location Plan

SUITABILITY STATUS	SCALE
PLANNING	As indicated
PROJECT - ORIGIN - FUNCTION - SPATIAL - FORM - DISCIPLINE - NUMBER	
157514-STL-XX-XX-DR-A-PL01	
STATUS_REVISION	
PL01	