


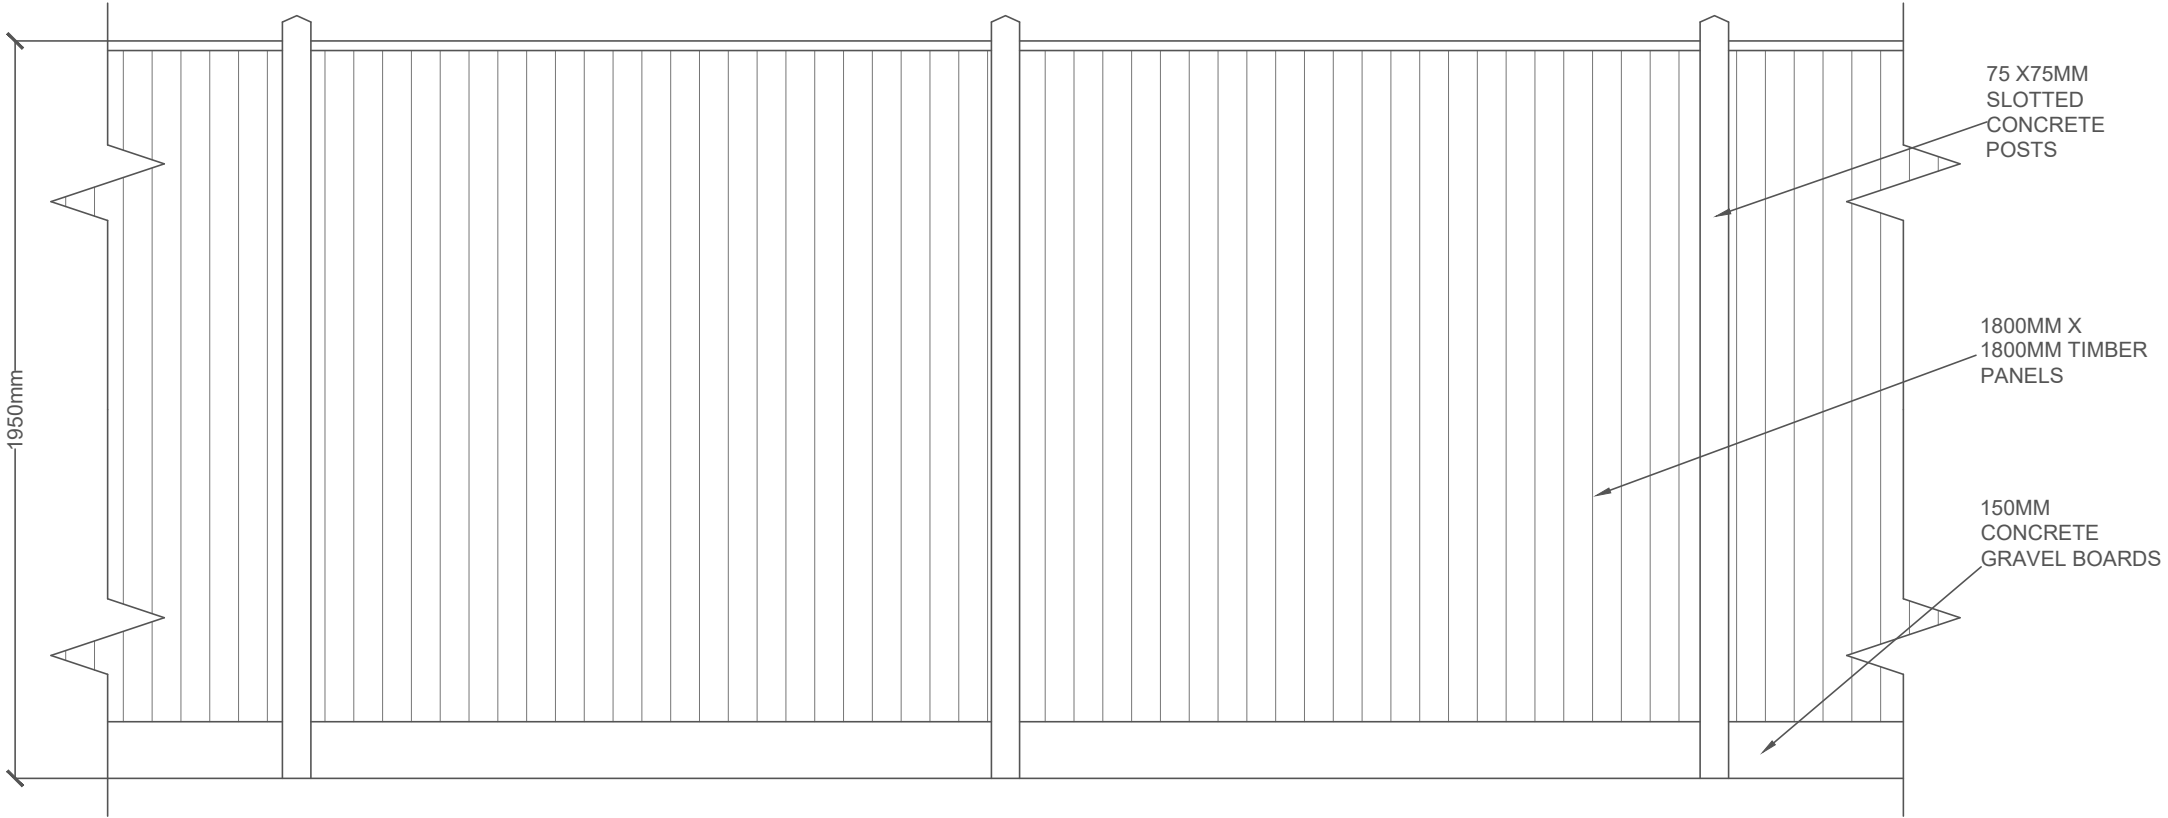

PROPOSED BOUNDARY FENCE ELEVATION 1:20

Drawings by:

unsted design

3D Computer Aided Architectural Design

16 Hazel Close,  
Chandlers Ford,  
EASTLEIGH,  
SO53 5RF.

Tel: 023 80274720  
Mobile: 07747 032783  
Email: info@UnstedDesign.co.uk  
Web Site: www.UnstedDesign.co.uk

Drawing Contents:

BOUNDARY FENCE DETAIL

Purpose:

PLANNING APPLICATION

Scale:

1:20

Dimensions:

All dimensions to be checked on site prior to the commencement of any work. Do not scale from this drawing for construction purposes.

Party Wall Agreements:

It is the sole responsibility of the building owner or their contractor to draw up any agreements or notices required to comply with the Party Wall Act. This drawing does not guarantee the position of the boundary.

Utilities/Highways/Environment:

It is the responsibility of the client or their contractor to liaise with Utility Providers, Highways Authority's and Environment Agency and to ensure that all approvals are in place unless Unsted Design have been given written instructions to act your behalf.

Copyright:

The copyright for this drawing remains the property of Unsted Design. It cannot be copied, altered or reproduced in any form without the written consent of Unsted Design. It cannot be passed to a third party without the written consent of Unsted Design.

Client:

MR AND MRS KEEFE

Project Address:

2 SYCAMORE AVENUE  
CHANDLERS FORD  
EASTLEIGH  
SO53 5RJ

Date:

5th May 2026

Drawn by:

MKU

Revision:

|                |        |              |                |            |
|----------------|--------|--------------|----------------|------------|
| Drawing Number | Client | Status       | Project Number | Sheet size |
| 003-KEEFE      |        | PR- 1709 -A4 |                |            |