




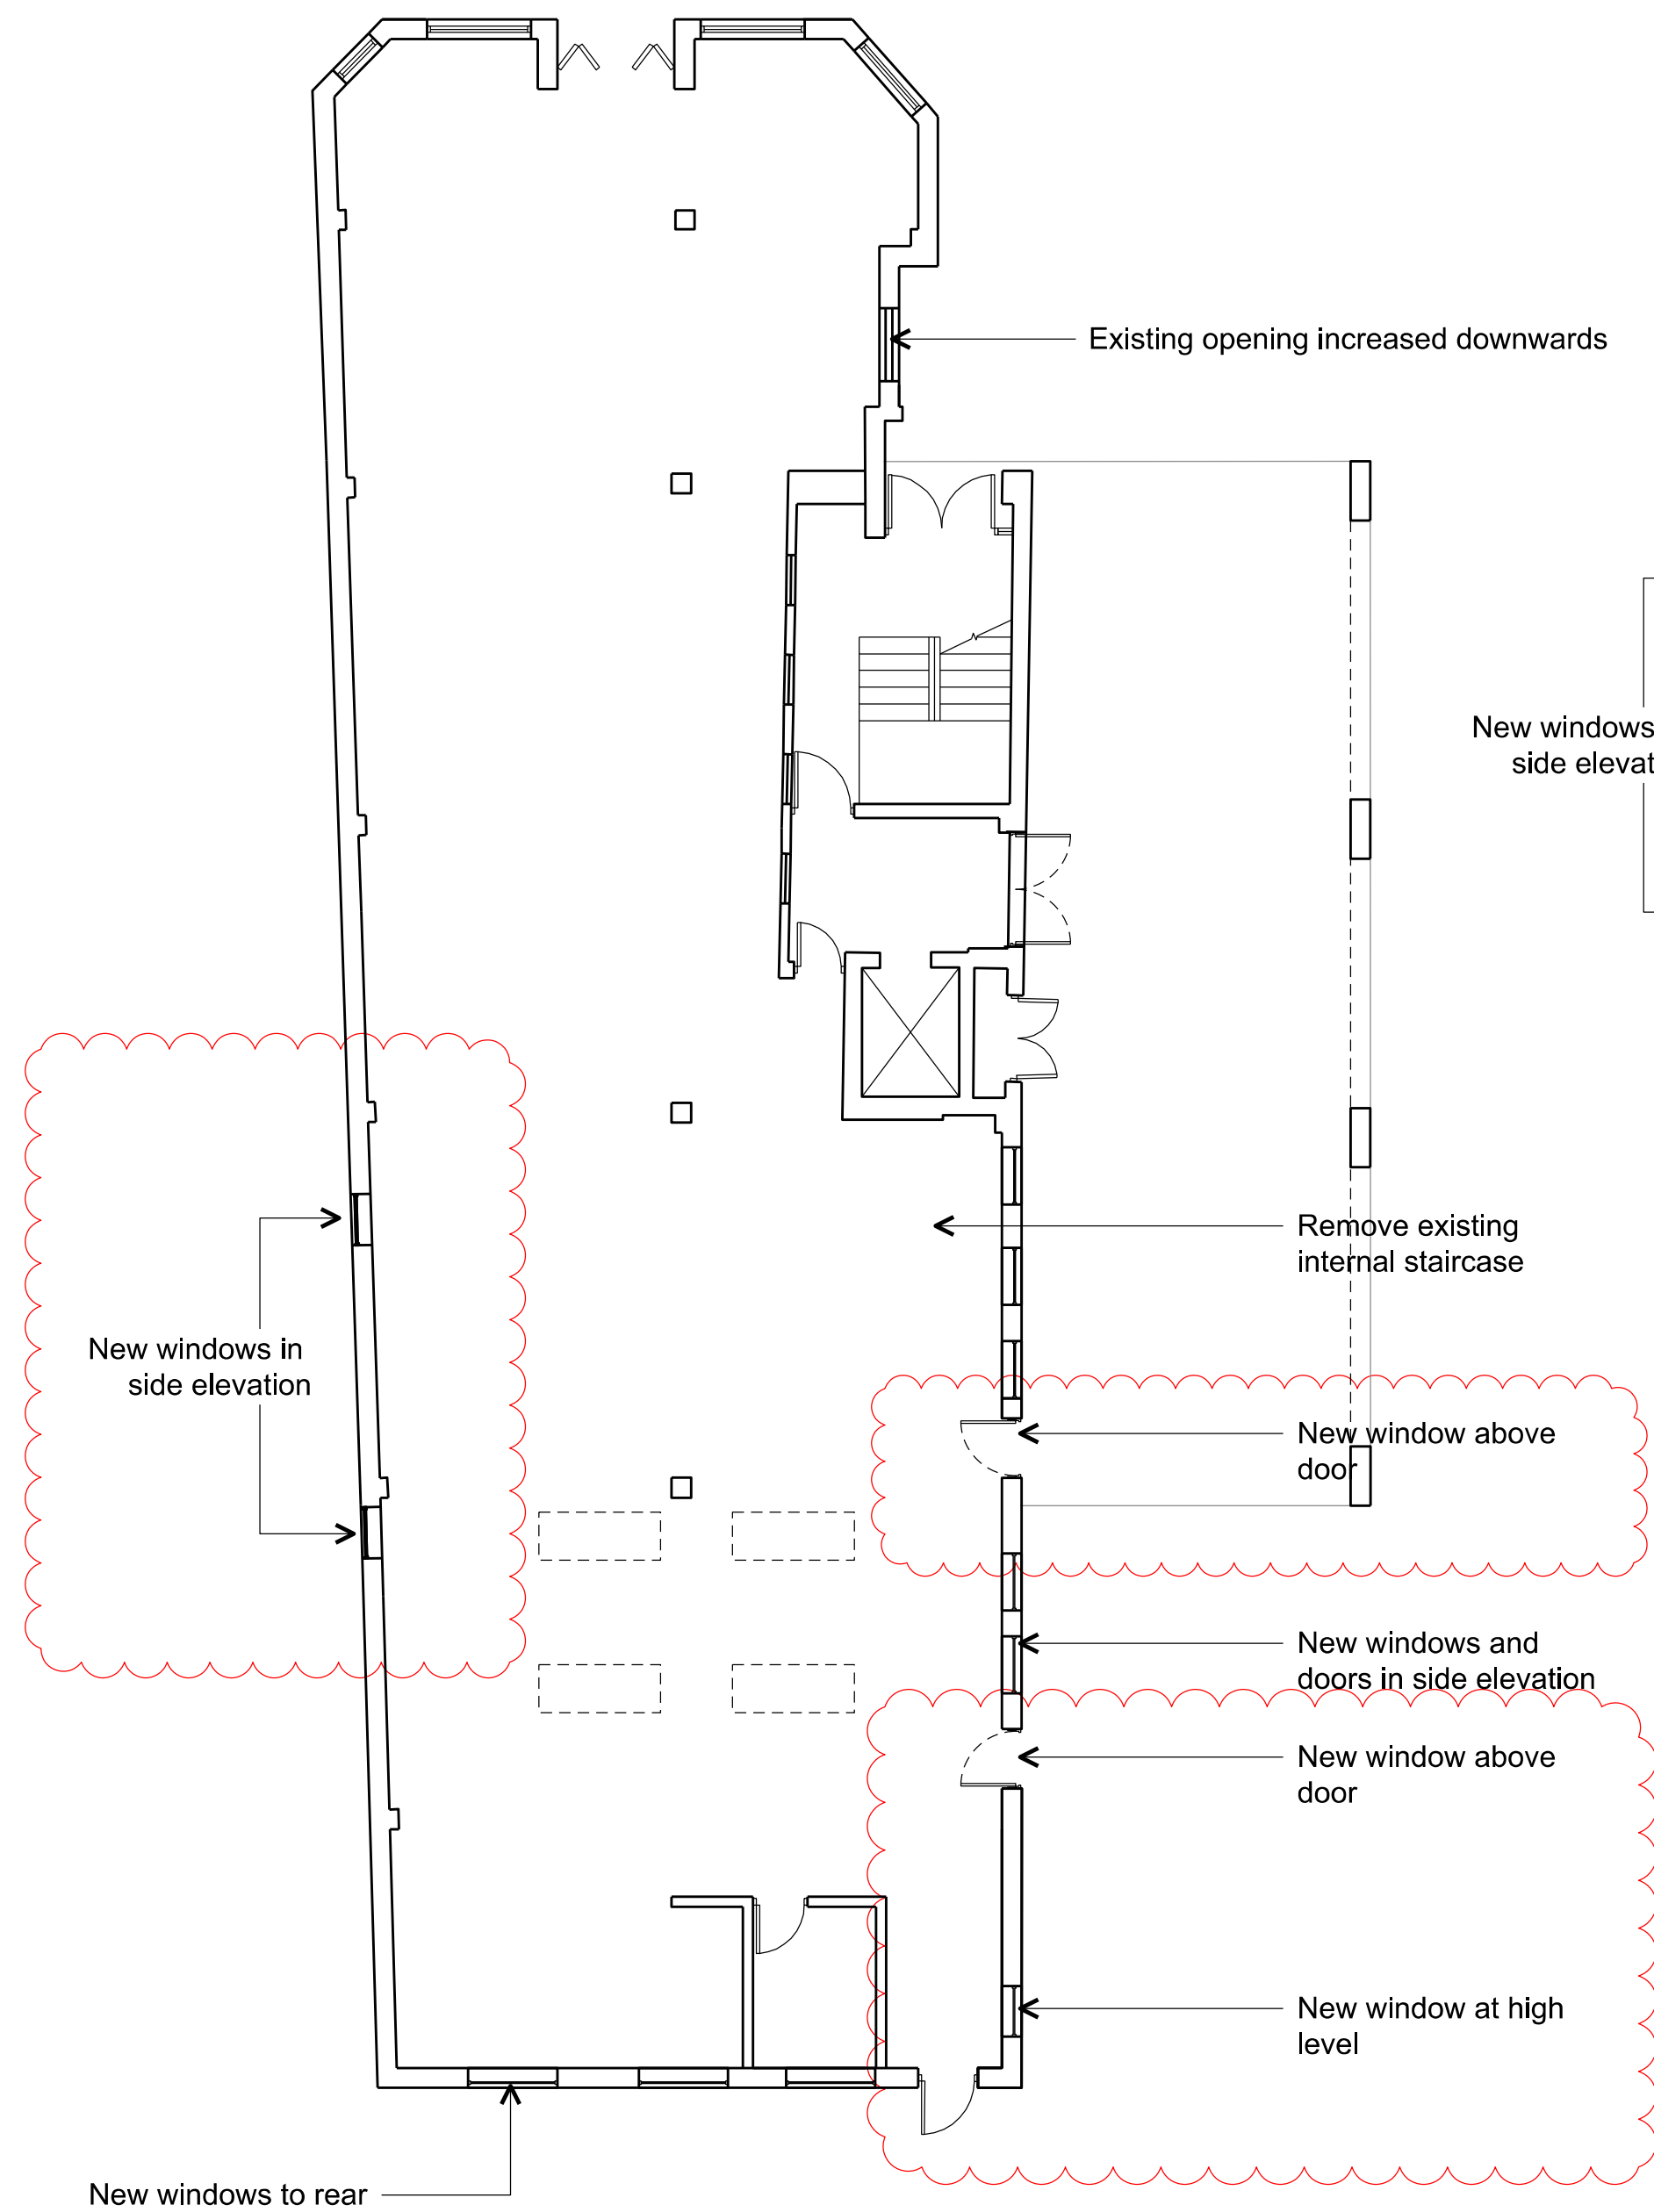


01 GROUND FLOOR
PL-200 SCALE 1:100

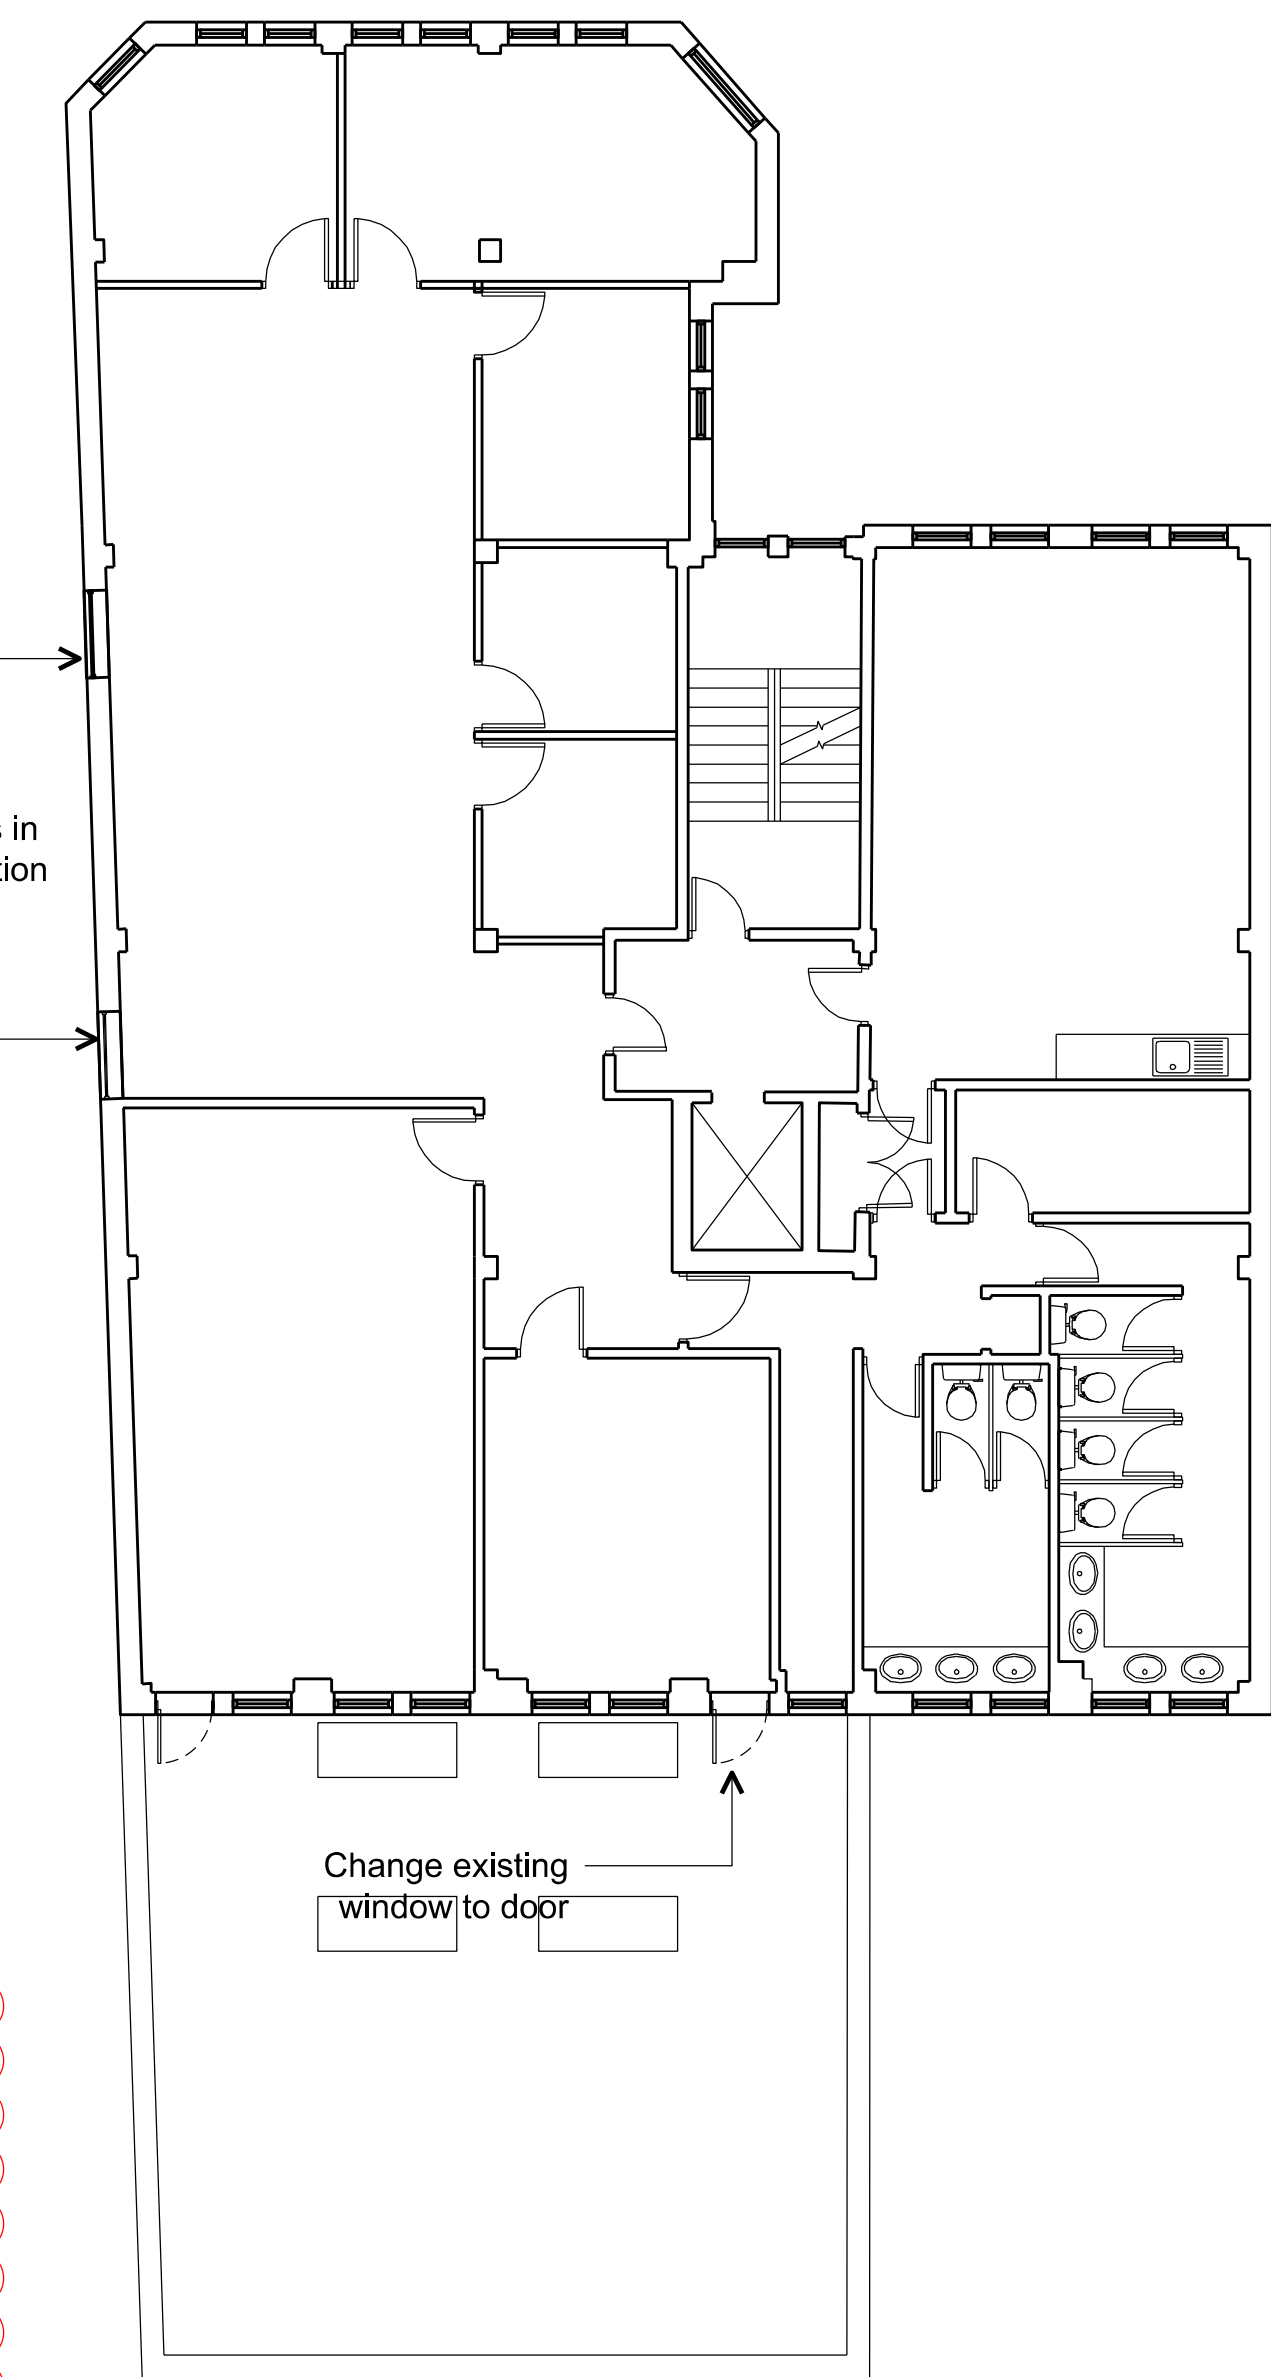

02 FIRST FLOOR
PL-200 SCALE 1:100

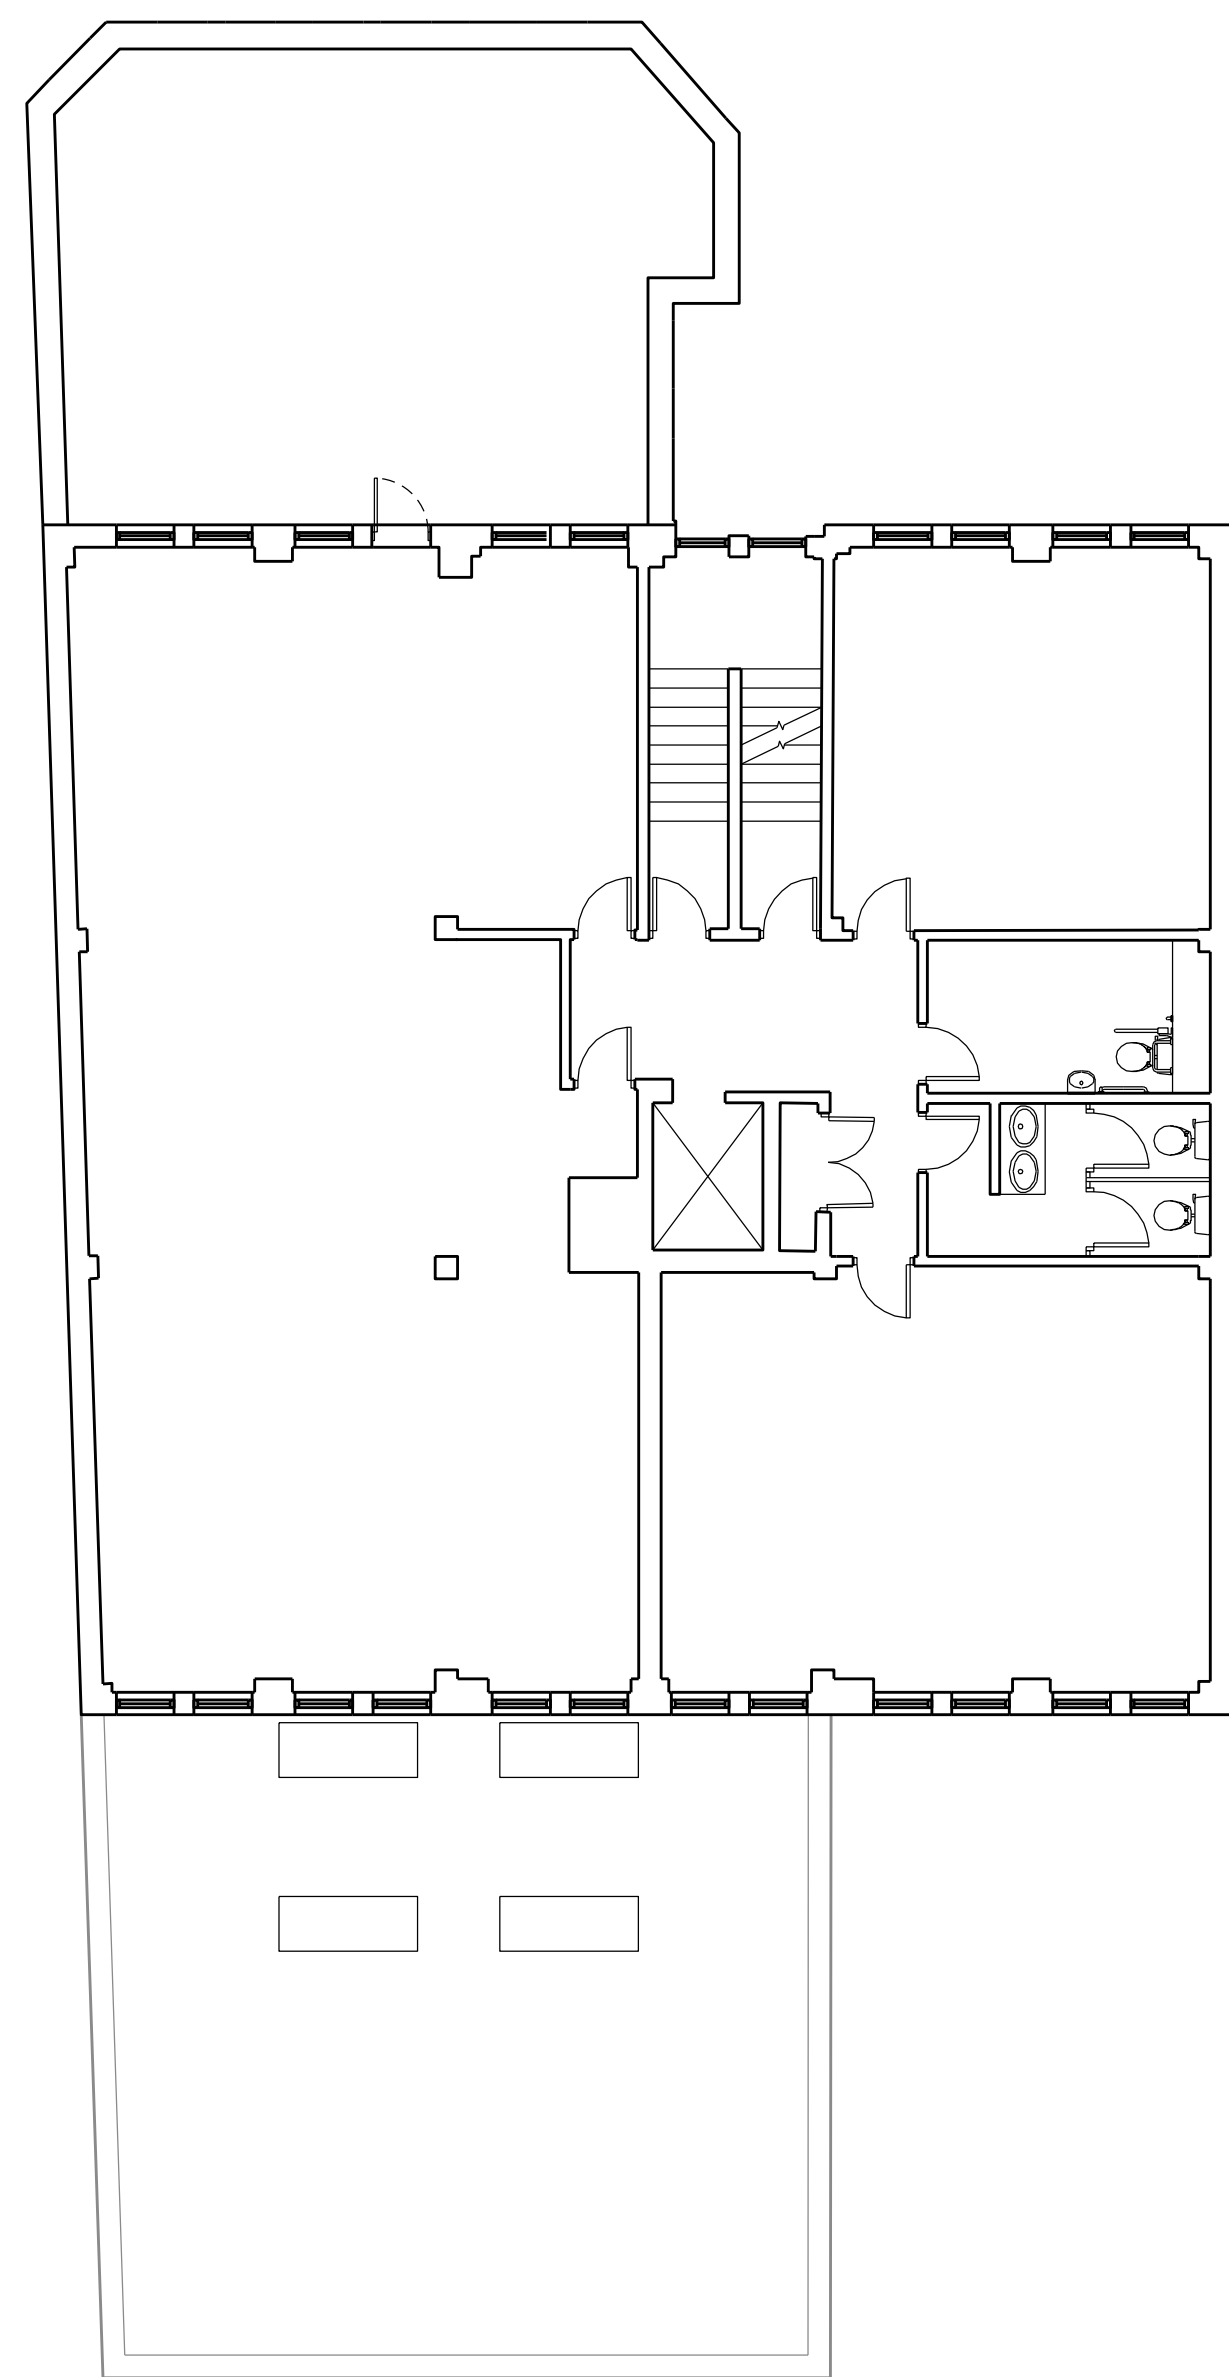

03 SECOND FLOOR
PL-200 SCALE 1:100

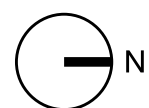

General Notes

1. Do not scale from this drawing unless for planning.
2. All dimensions to be verified on site by the contractor, before proceeding, and such dimensions to be his responsibility.
3. Report all drawing errors, omissions and discrepancies.
4. All stated areas on this drawing are approximate and to be treated as strictly indicative.
5. Any Ordnance Survey mapping data in this drawing is used under license. Its use is strictly for the preparation of information for this project. Where used Ordnance Survey copyright acknowledgement must be displayed.

REV	DATE	DESCRIPTION	CKD
P00	25/06/24	Planning	DD
P01	06/05/26	Section 73 Changes	DD



JOB TITLE
Barclays House, Eastleigh
CLIENT
--
DRAWING TITLE
Window Plans L00 L01 L02
DRAWING STATUS
Planning
SCALE
1:100@A1; 1:200@A3
DATE
25/06/24
DRAWN BY
DD
CHECKED
DD

PROJECT
2401
DRAWING NUMBER
(PL)_200
REVISION
P01