


LEFT SIDE ELEVATION
1:50 SCALE



REAR ELEVATION
1:50 SCALE

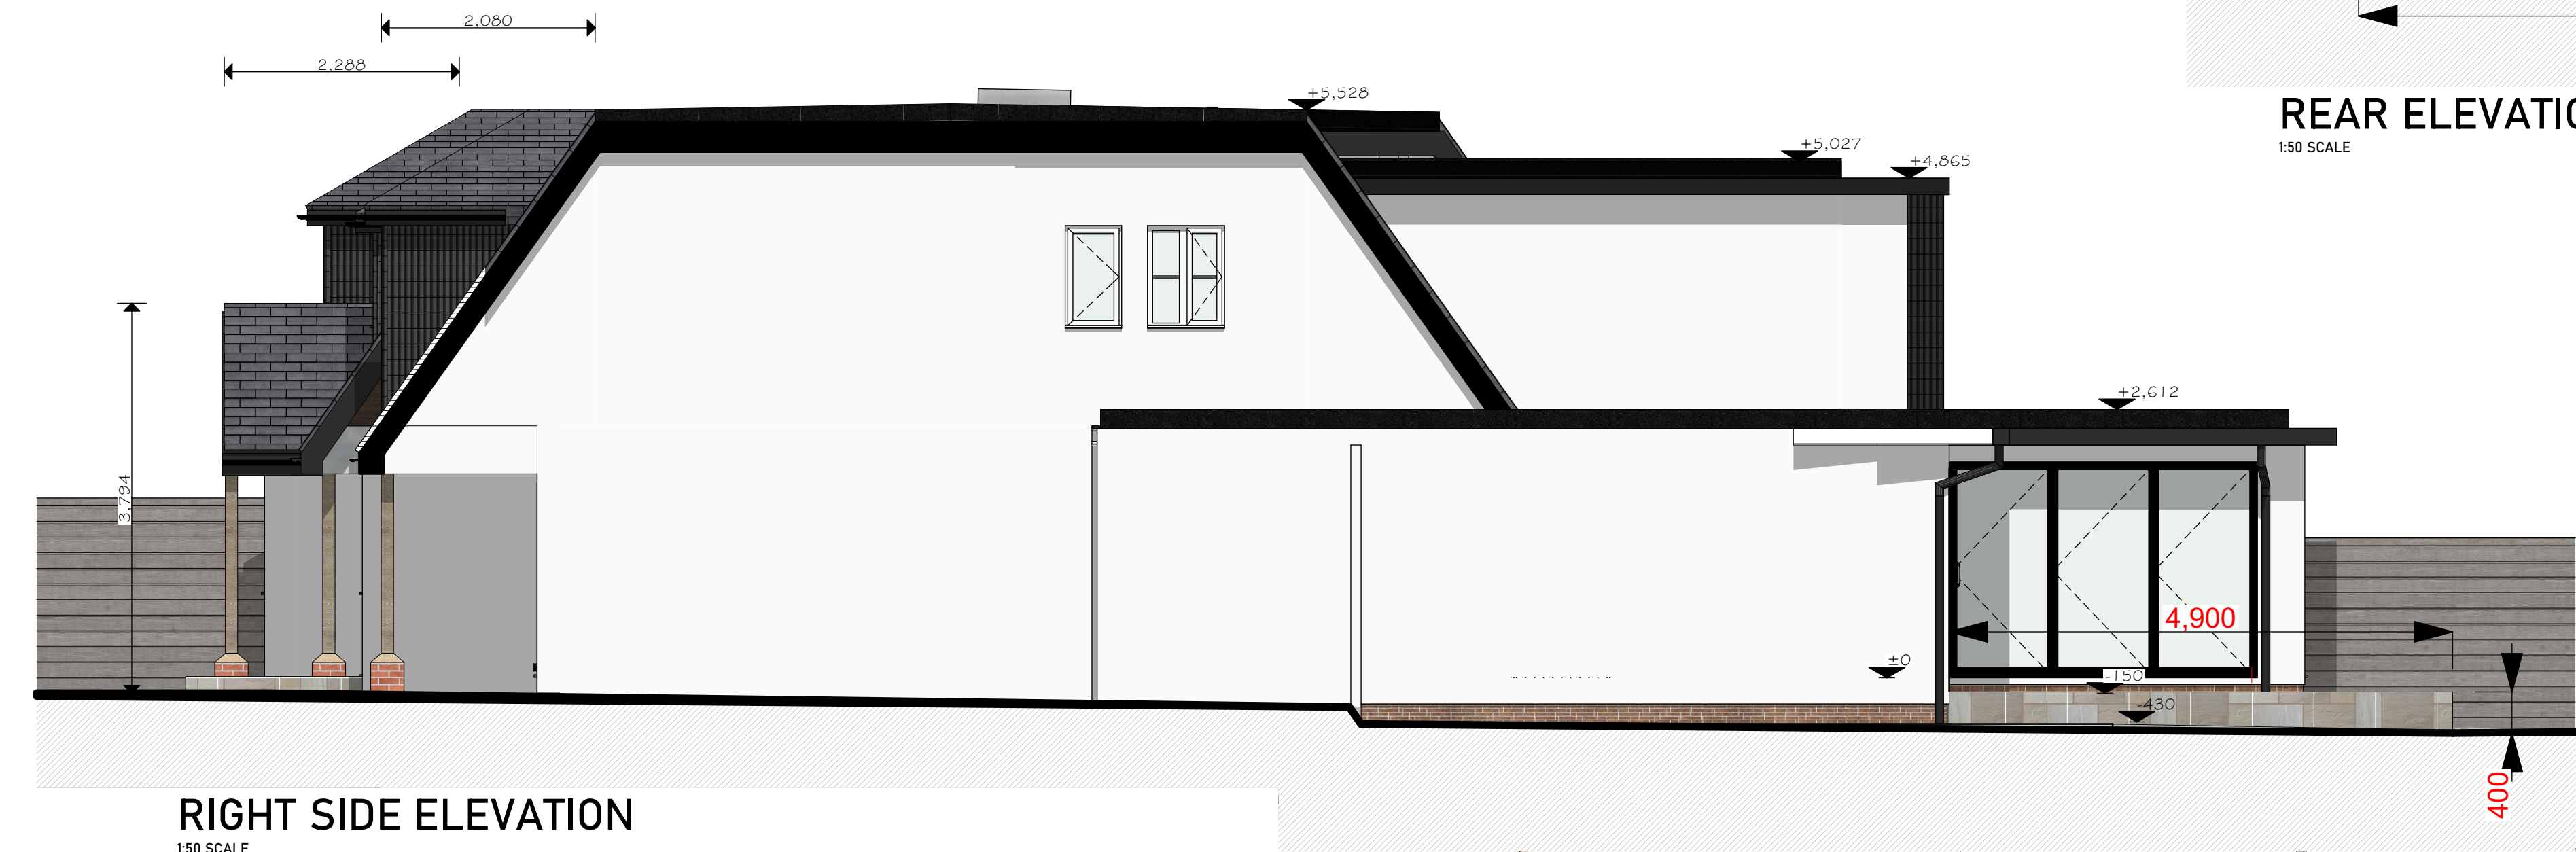

RIGHT SIDE ELEVATION
1:50 SCALE

ELEVATIONS IMPACTED BY NEW PATIO