



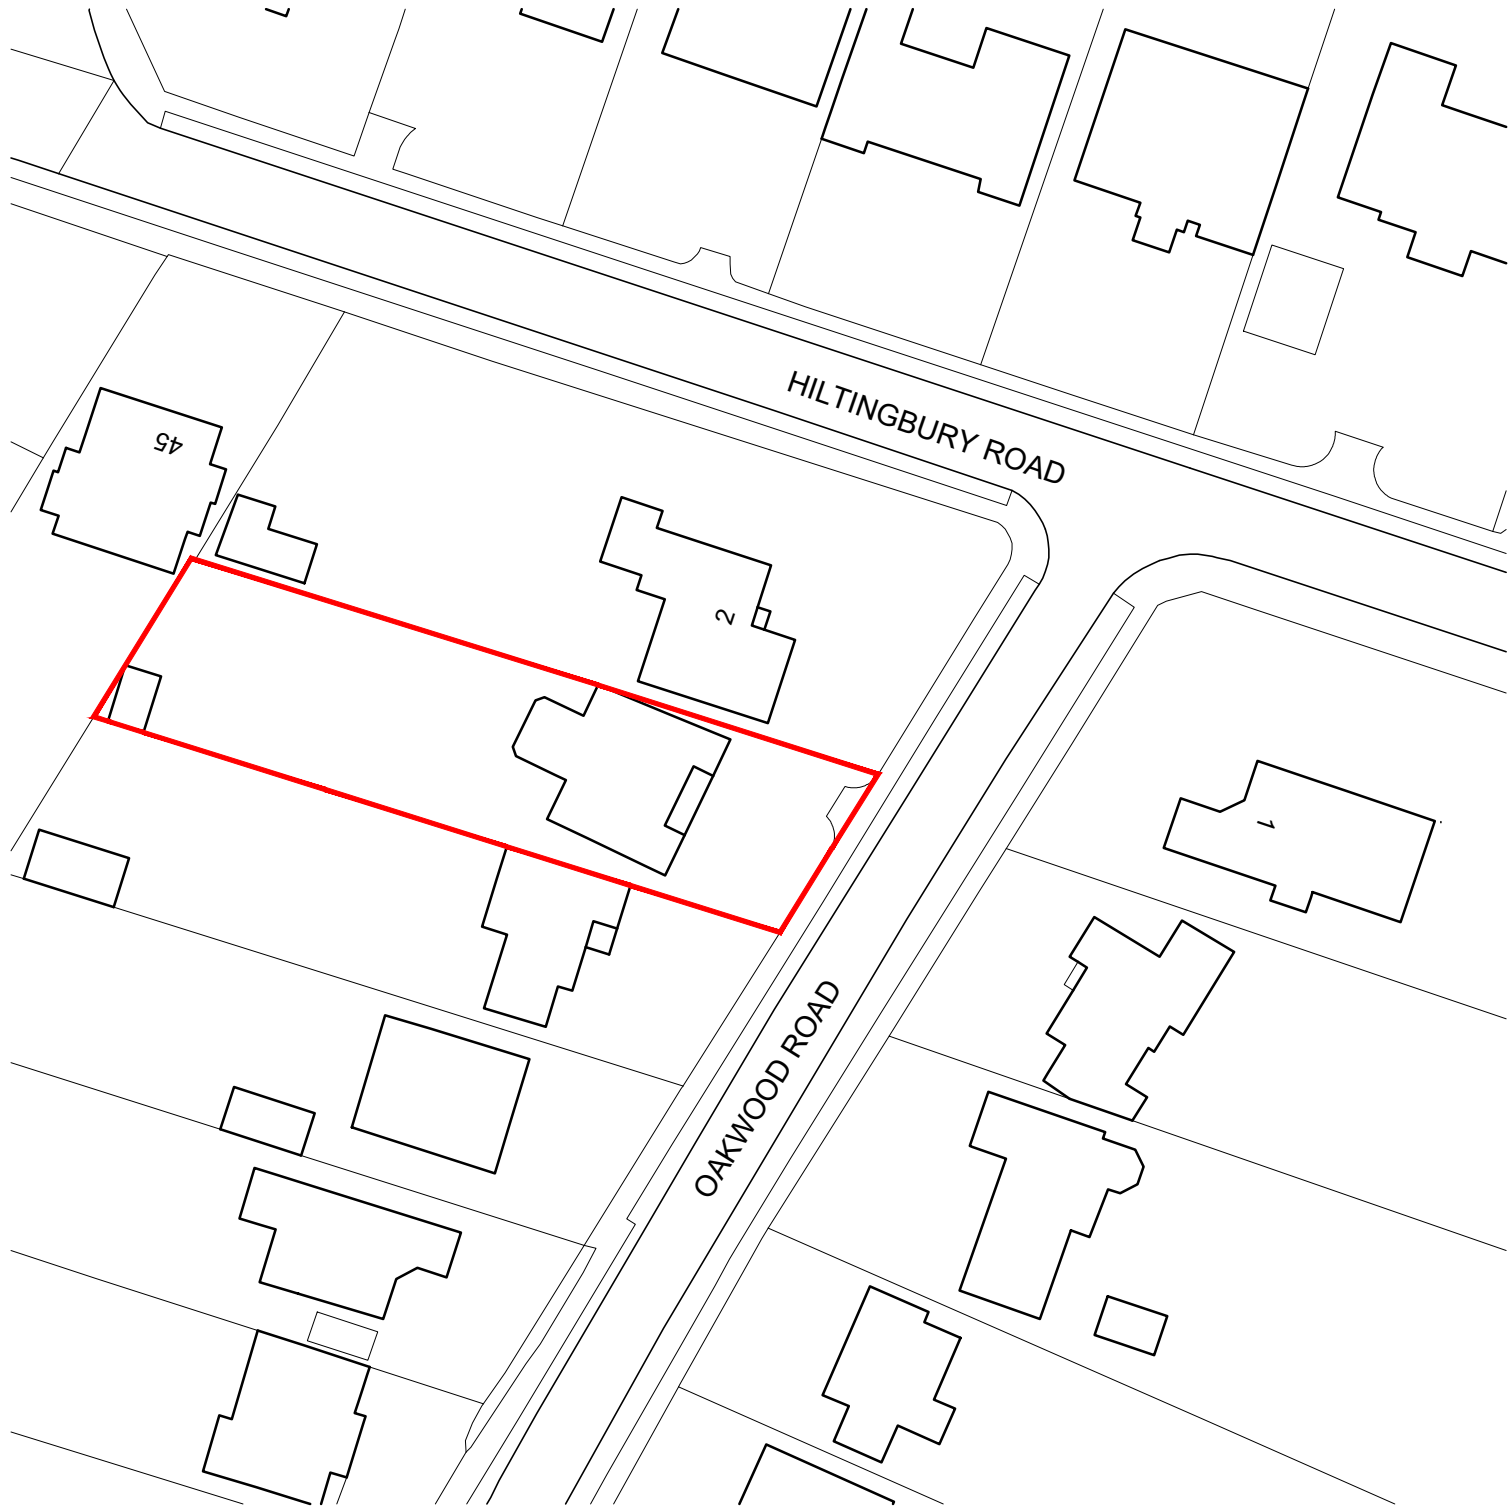

Ordnance Survey, (c) Crown Copyright 2026. All rights reserved. Licence number 100022432

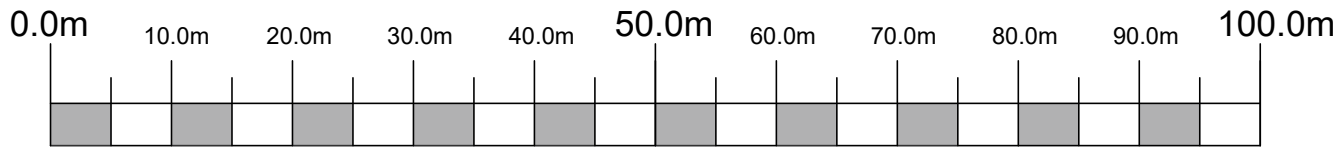

COPYRIGHT All rights in this work are reserved. No part of this work may be reproduced, stored or transmitted in any form or by any means (including without limitation by photocopying or placing on a website) without the prior permission in writing of ADG except in accordance with the provisions of the Copyright, Designs and Patents Act 1988. Applications for permission to reproduce any part of this work should be addressed to ADG Architects at info@adgarchitects.co.uk AREA CALCULATIONS The areas shown are approximate only and have been measured off preliminary drawings as the likely areas at the current state of design using the stated option from the Code of Measuring Practice, 6th edition. These may be affected by future design development and construction tolerances, or the result of surveys for existing buildings. Take account of these factors before planning any financial or property development purpose or strategy and seek confirmation of latest areas before decision making.	Rev No.	Date	Description	ADG 8 Pioneer Court • Morton Palms Business Park • Dorlington • DL1 4WD 01325 464 111 • enquiries@adgarchitects.co.uk • www.adgarchitects.co.uk	Drawing Title		
		11/09/24	Original Drawing		Existing Site Location Plan		
					Description		
					Proposed Conversion from Residential Dwelling into Supported Living Apartments		
					4 Oakwood Road, Hiltingbury, Chandler's Ford, Hampshire, SO53 1LU		
Client Liaise				Checked By	JB	Drawn By	CM
				File Name		Drawing No.	
				R2611- ADG- ZZ- 00- DR- A-		9001	
				Scale	1:1250	Sheet Size	A3
				Status		Revision	
				FEASIBILITY		P01	