



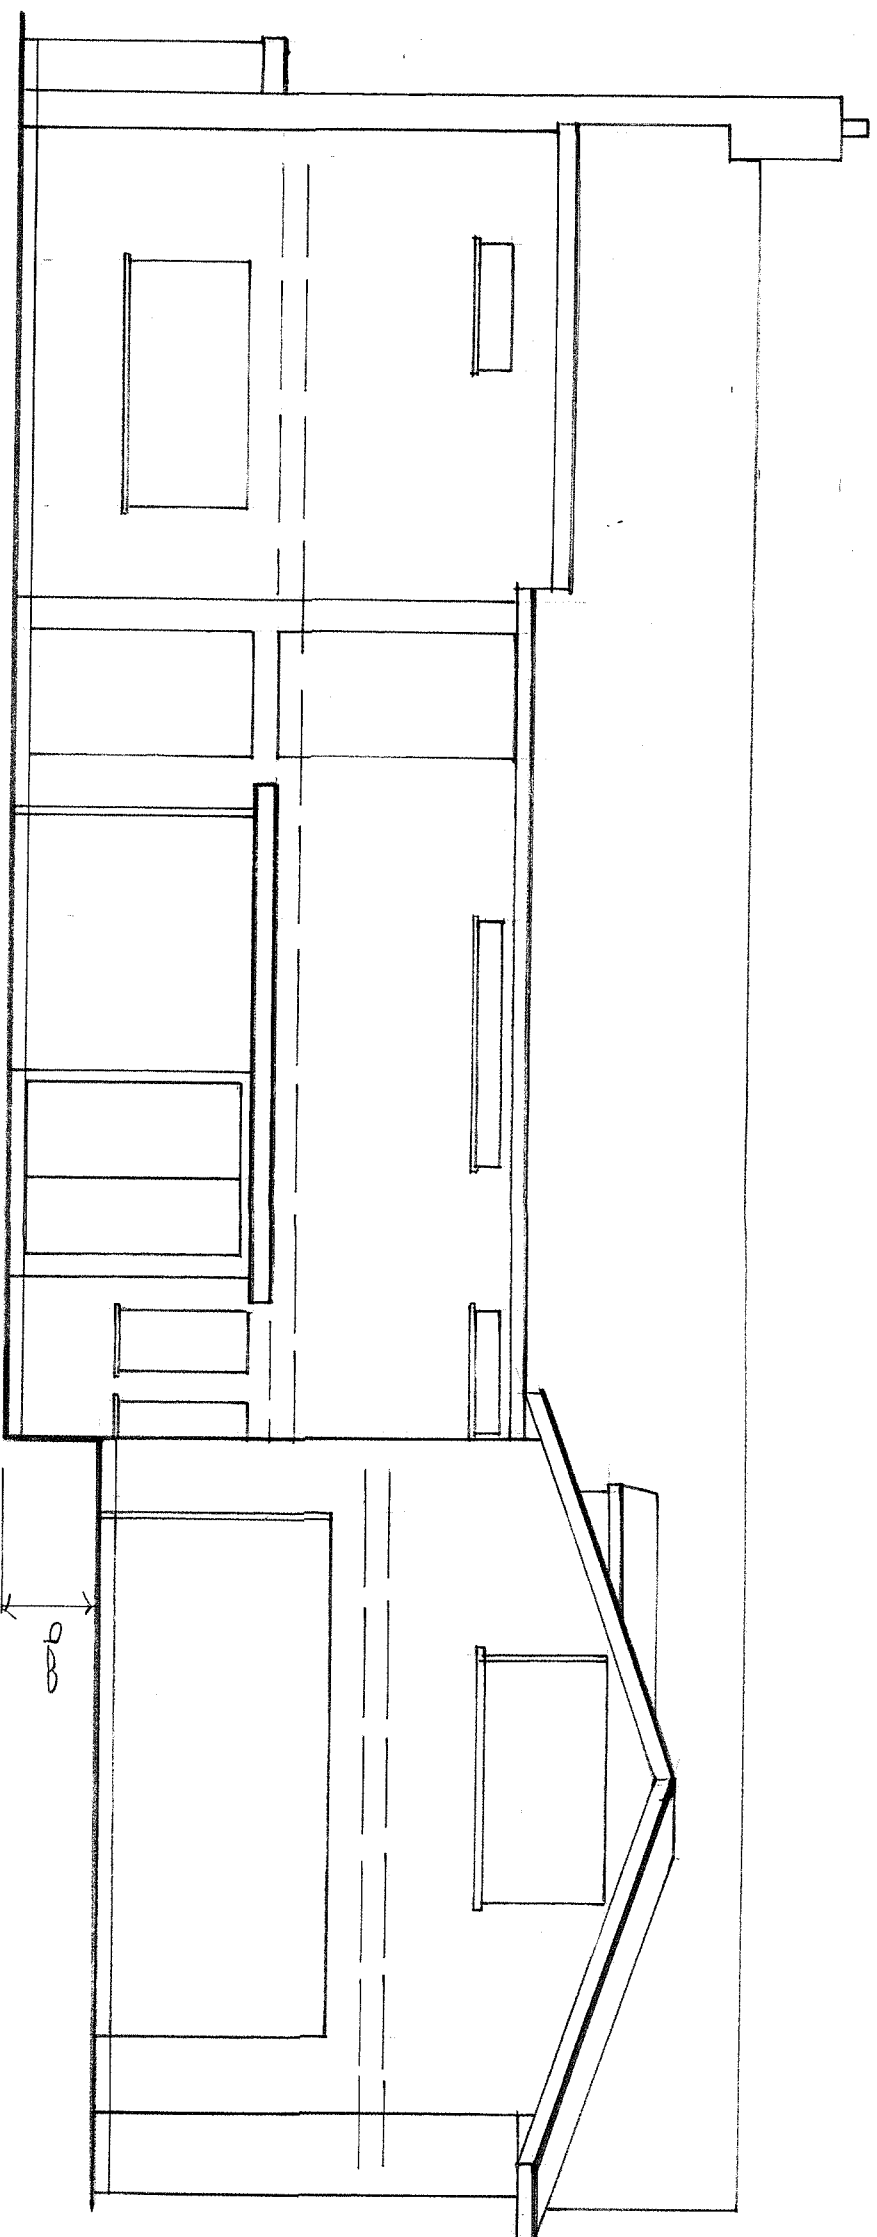

PROPOSED NORTH ELEVATION

CHERRY COURT
SALTERS LANE
BURSLEDON

26012/13 Nov '26
1:50 @ A2.

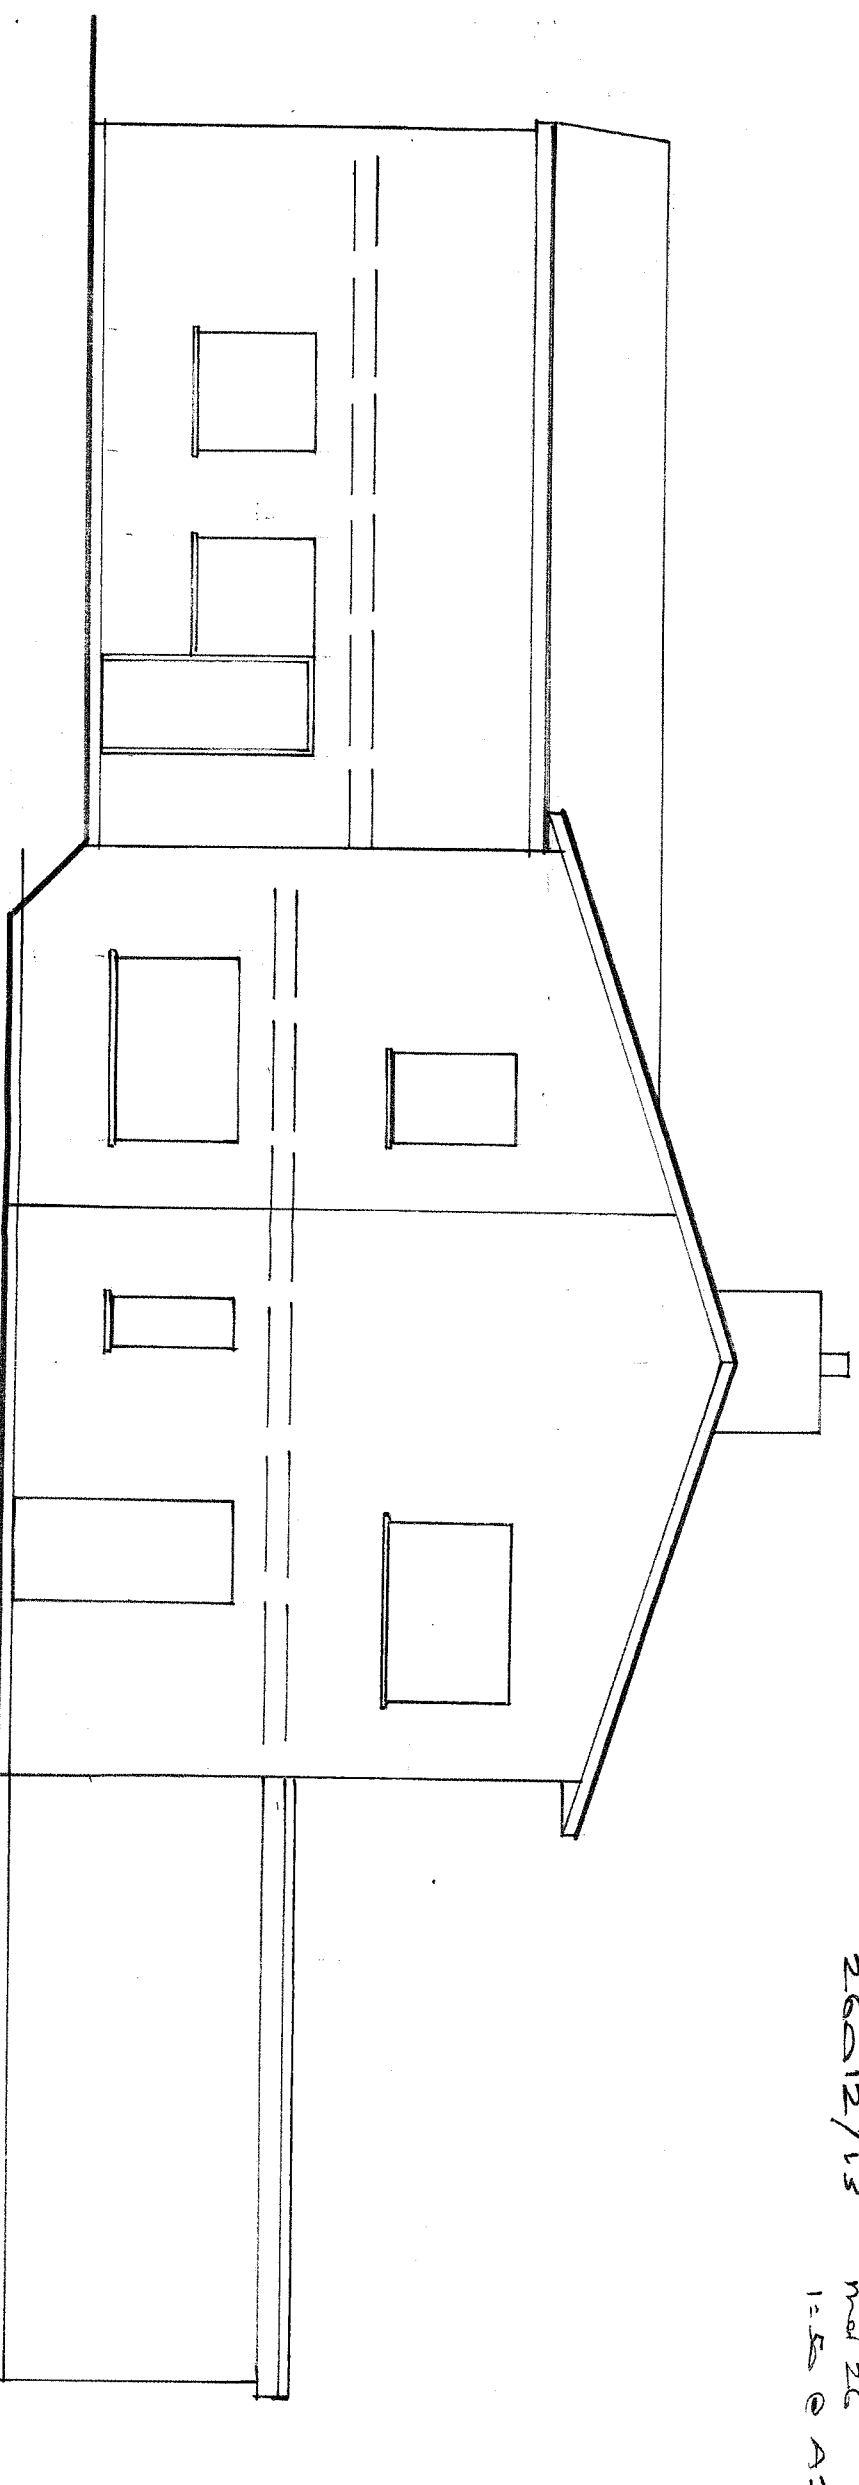

PROPOSED WEST ELEVATION