


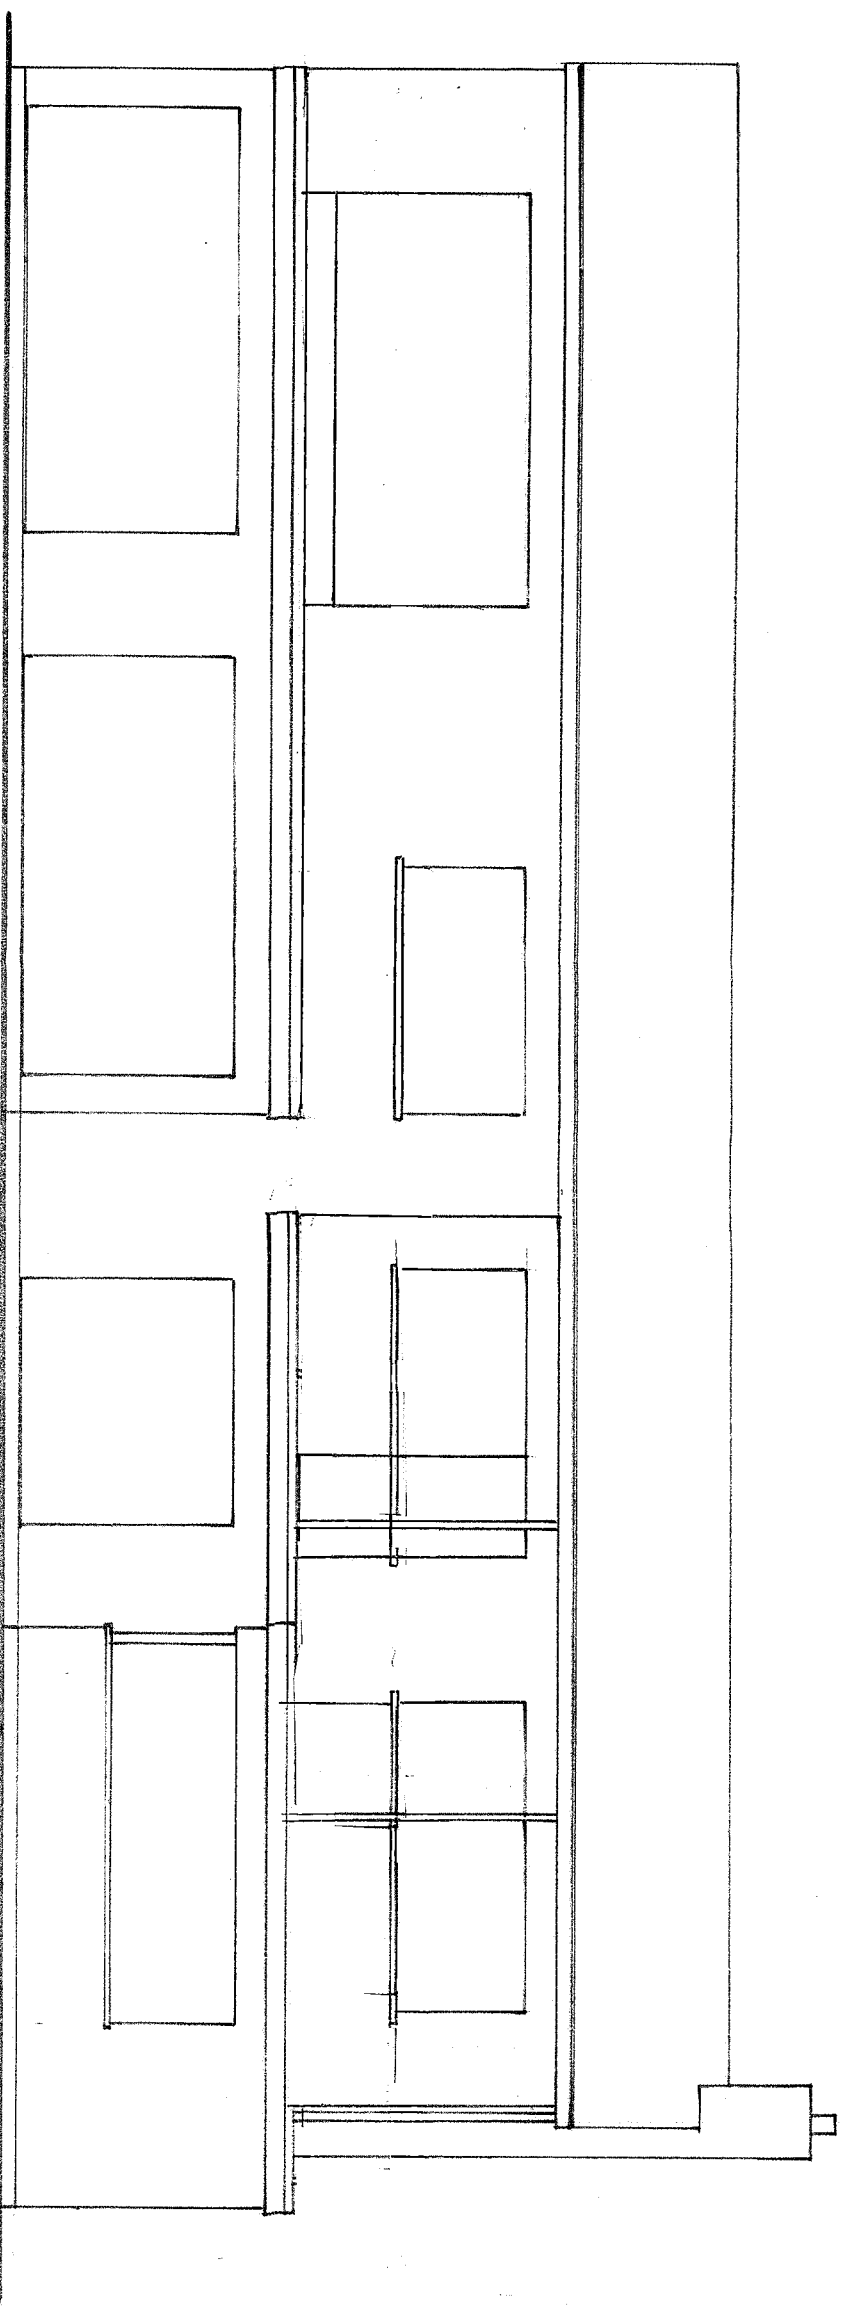


PROPOSED SOUTH ELEVATION

CHERRY COURT
SALTERS LANE
BURSLEDON

26012/14 NOV'26

1:50 @ A2

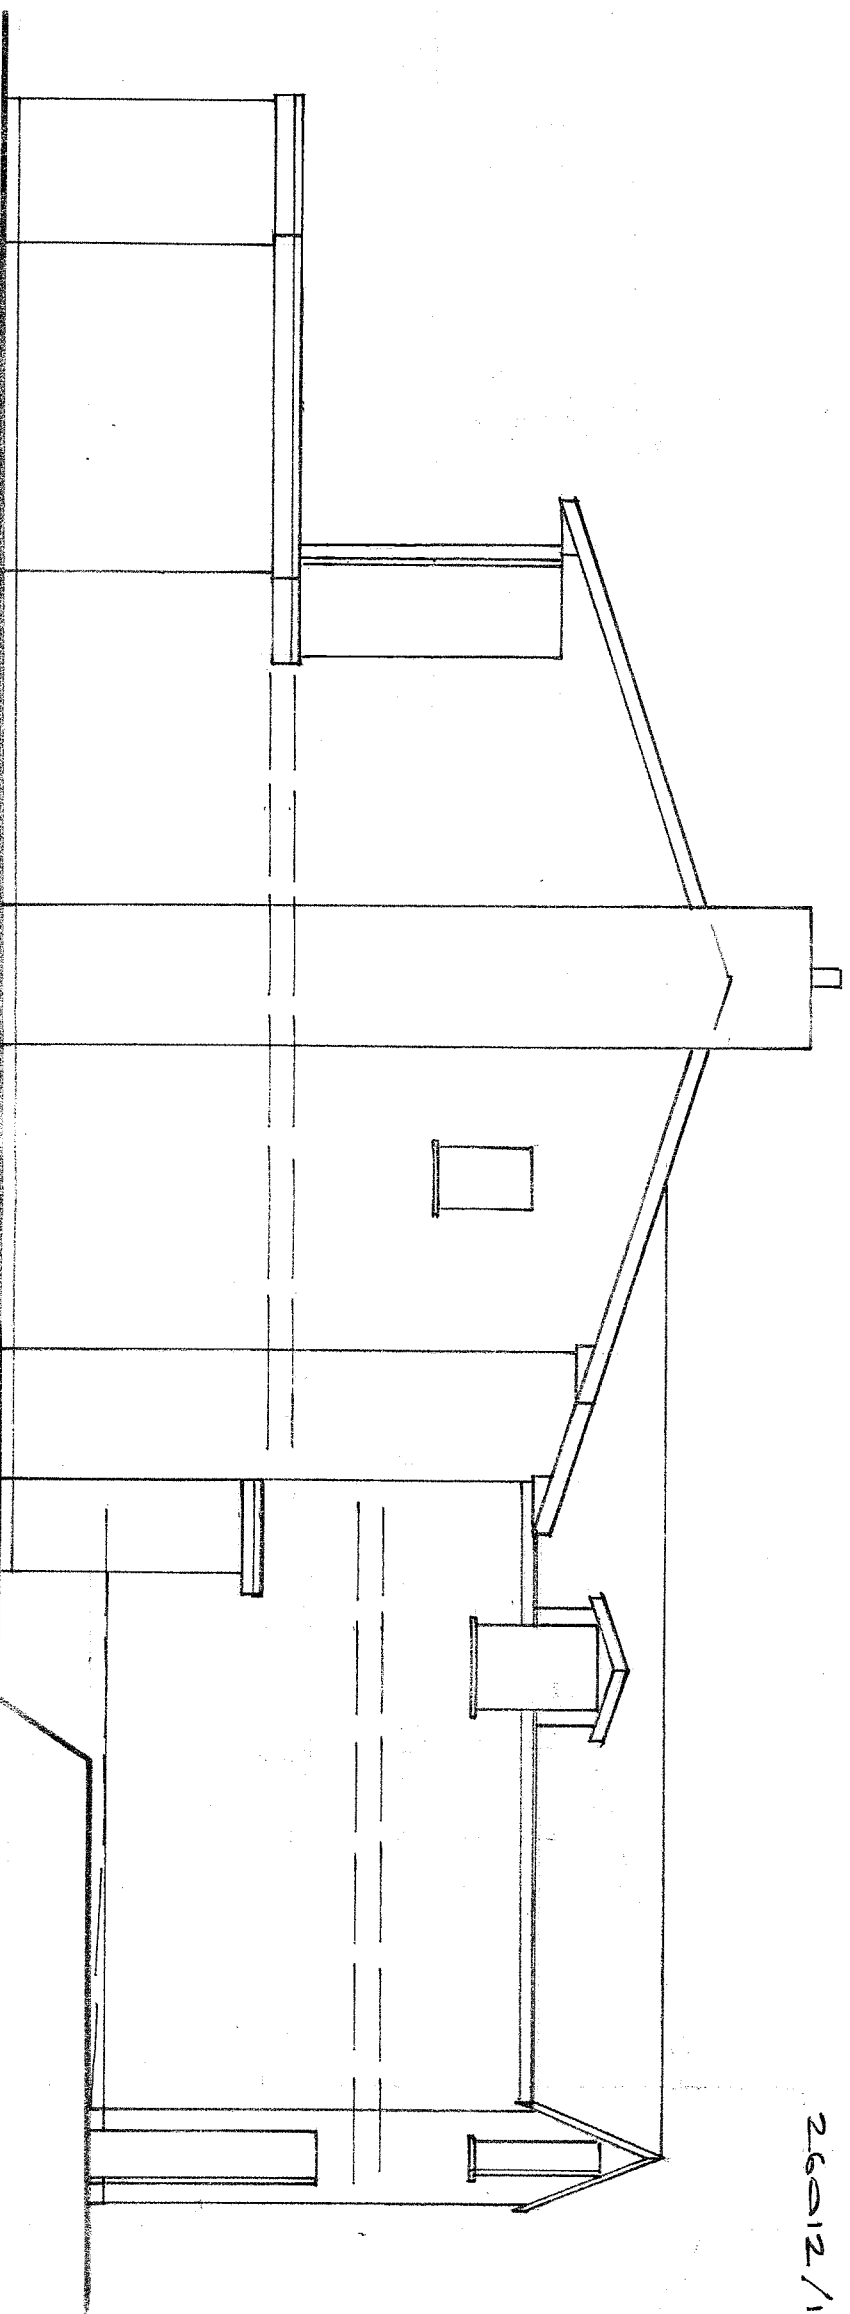

PROPOSED EAST ELEVATION