
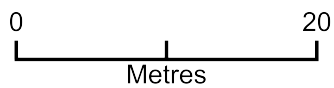


28 Mortimers Lane

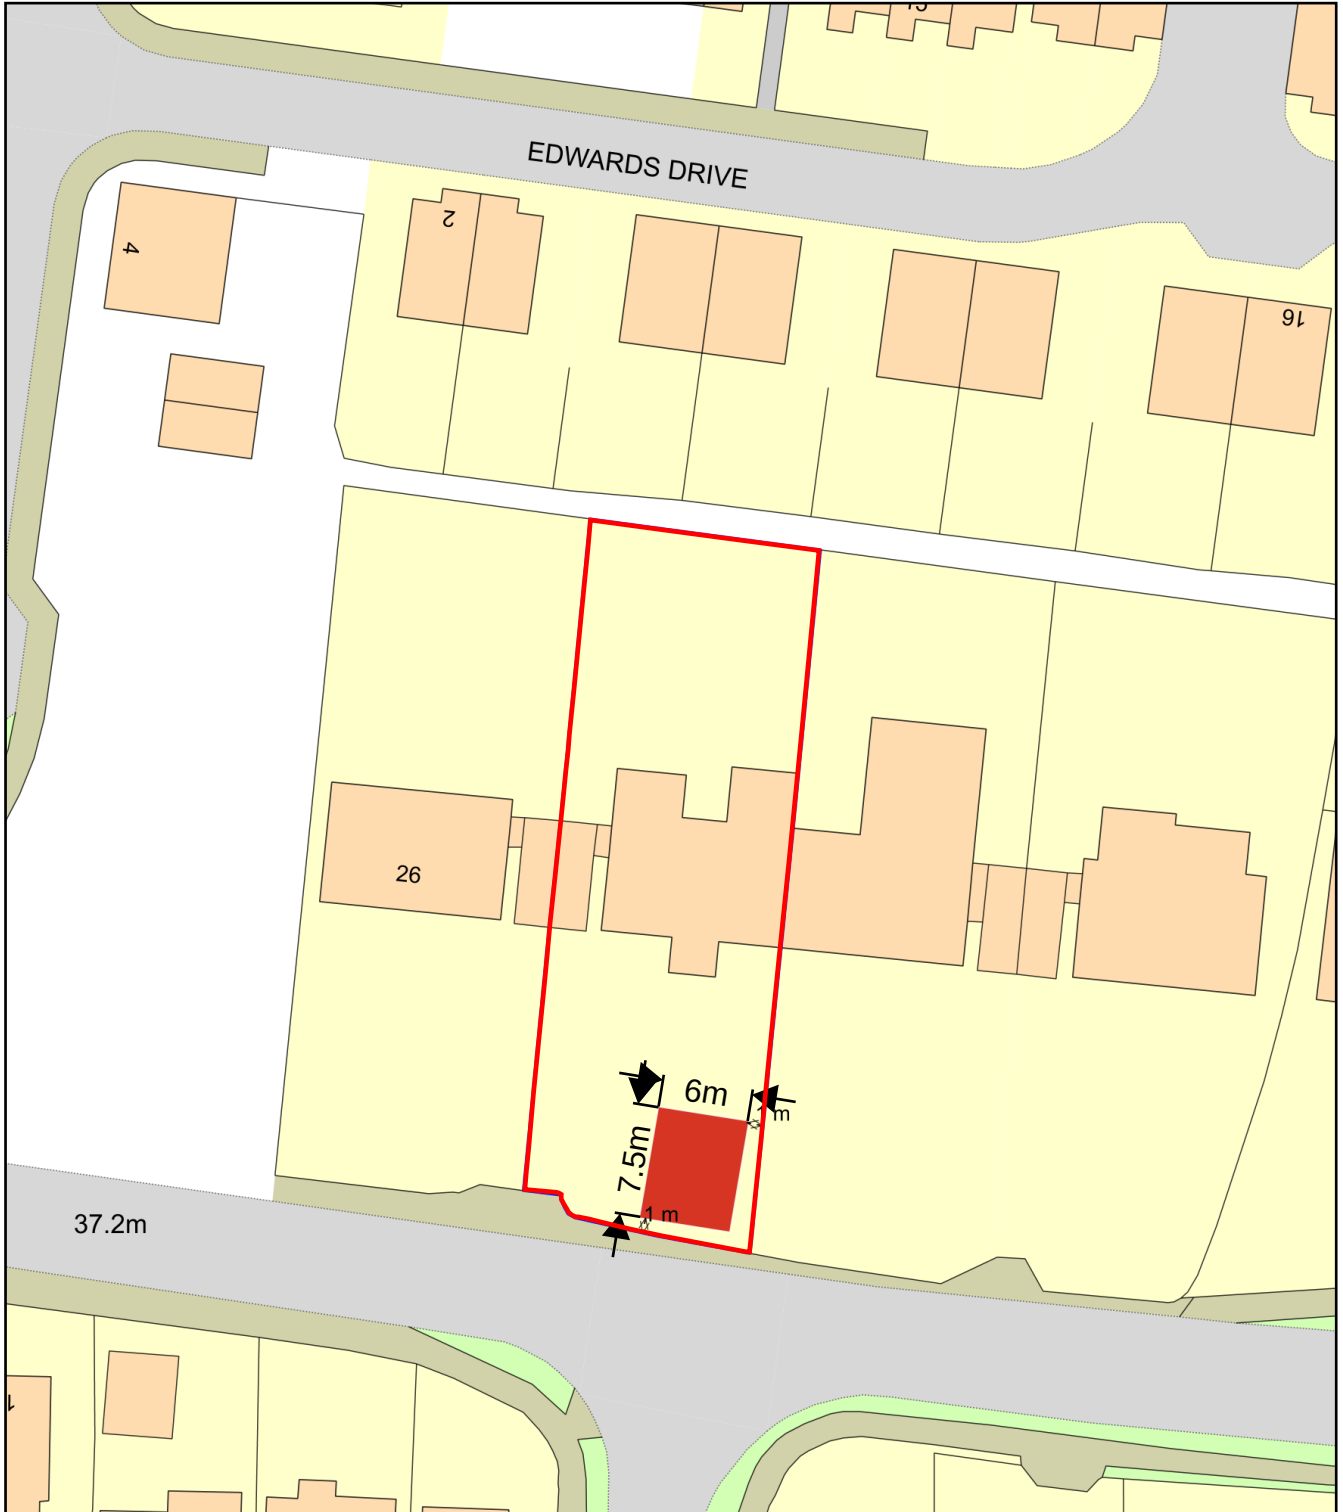

Plan Produced for: Alan Lowe

Date Produced: 12 Apr 2026

Plan Reference Number: TQRQM26102205629181

Scale: 1:500 @ A4