
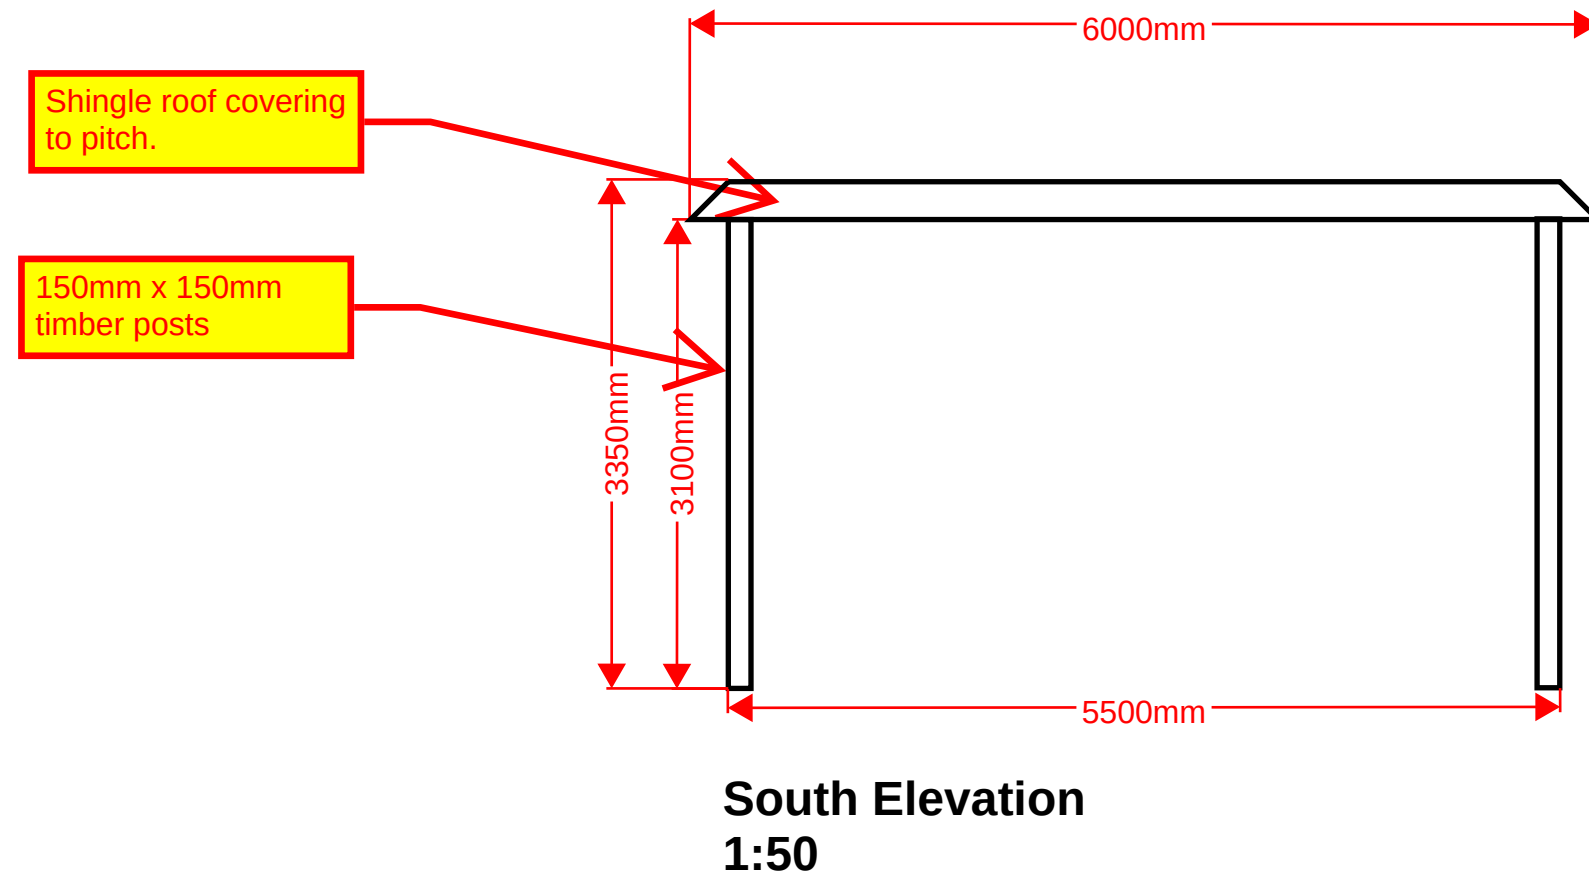


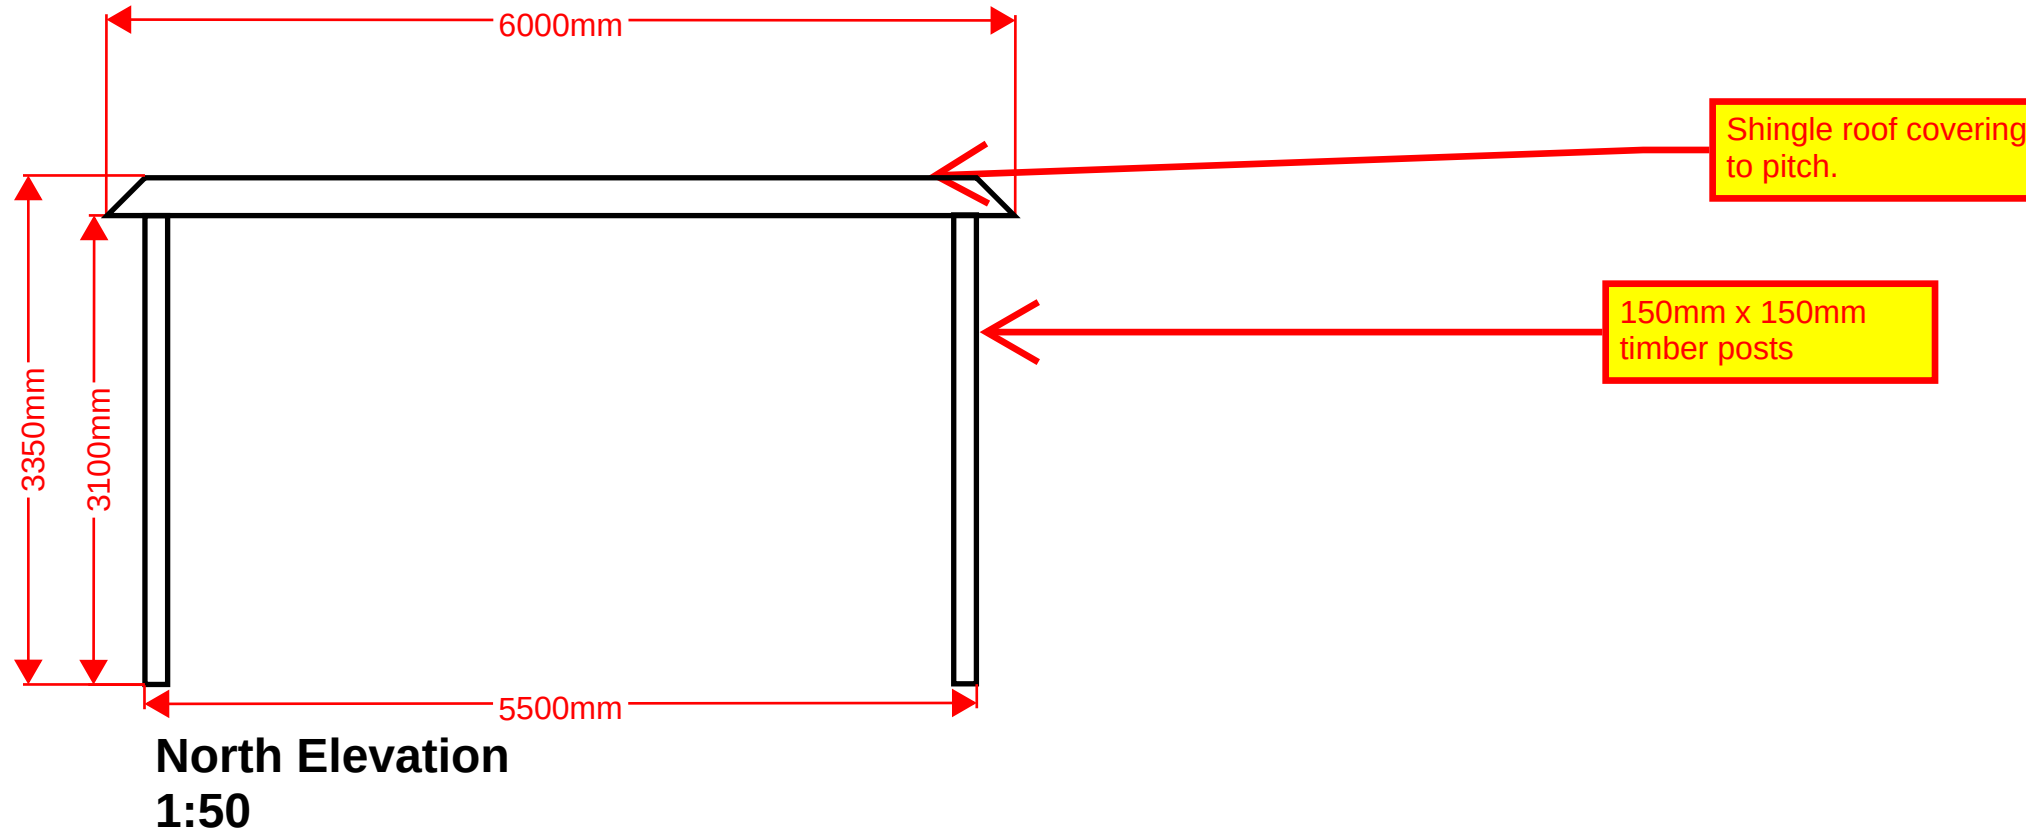

Elevation Drawings - North and South

Date: 12/04/2025

Site address: 28 Mortimers Lane, Fair Oak, Eastleigh, Hampshire, SO50 7BD

Scale: 1:50

