


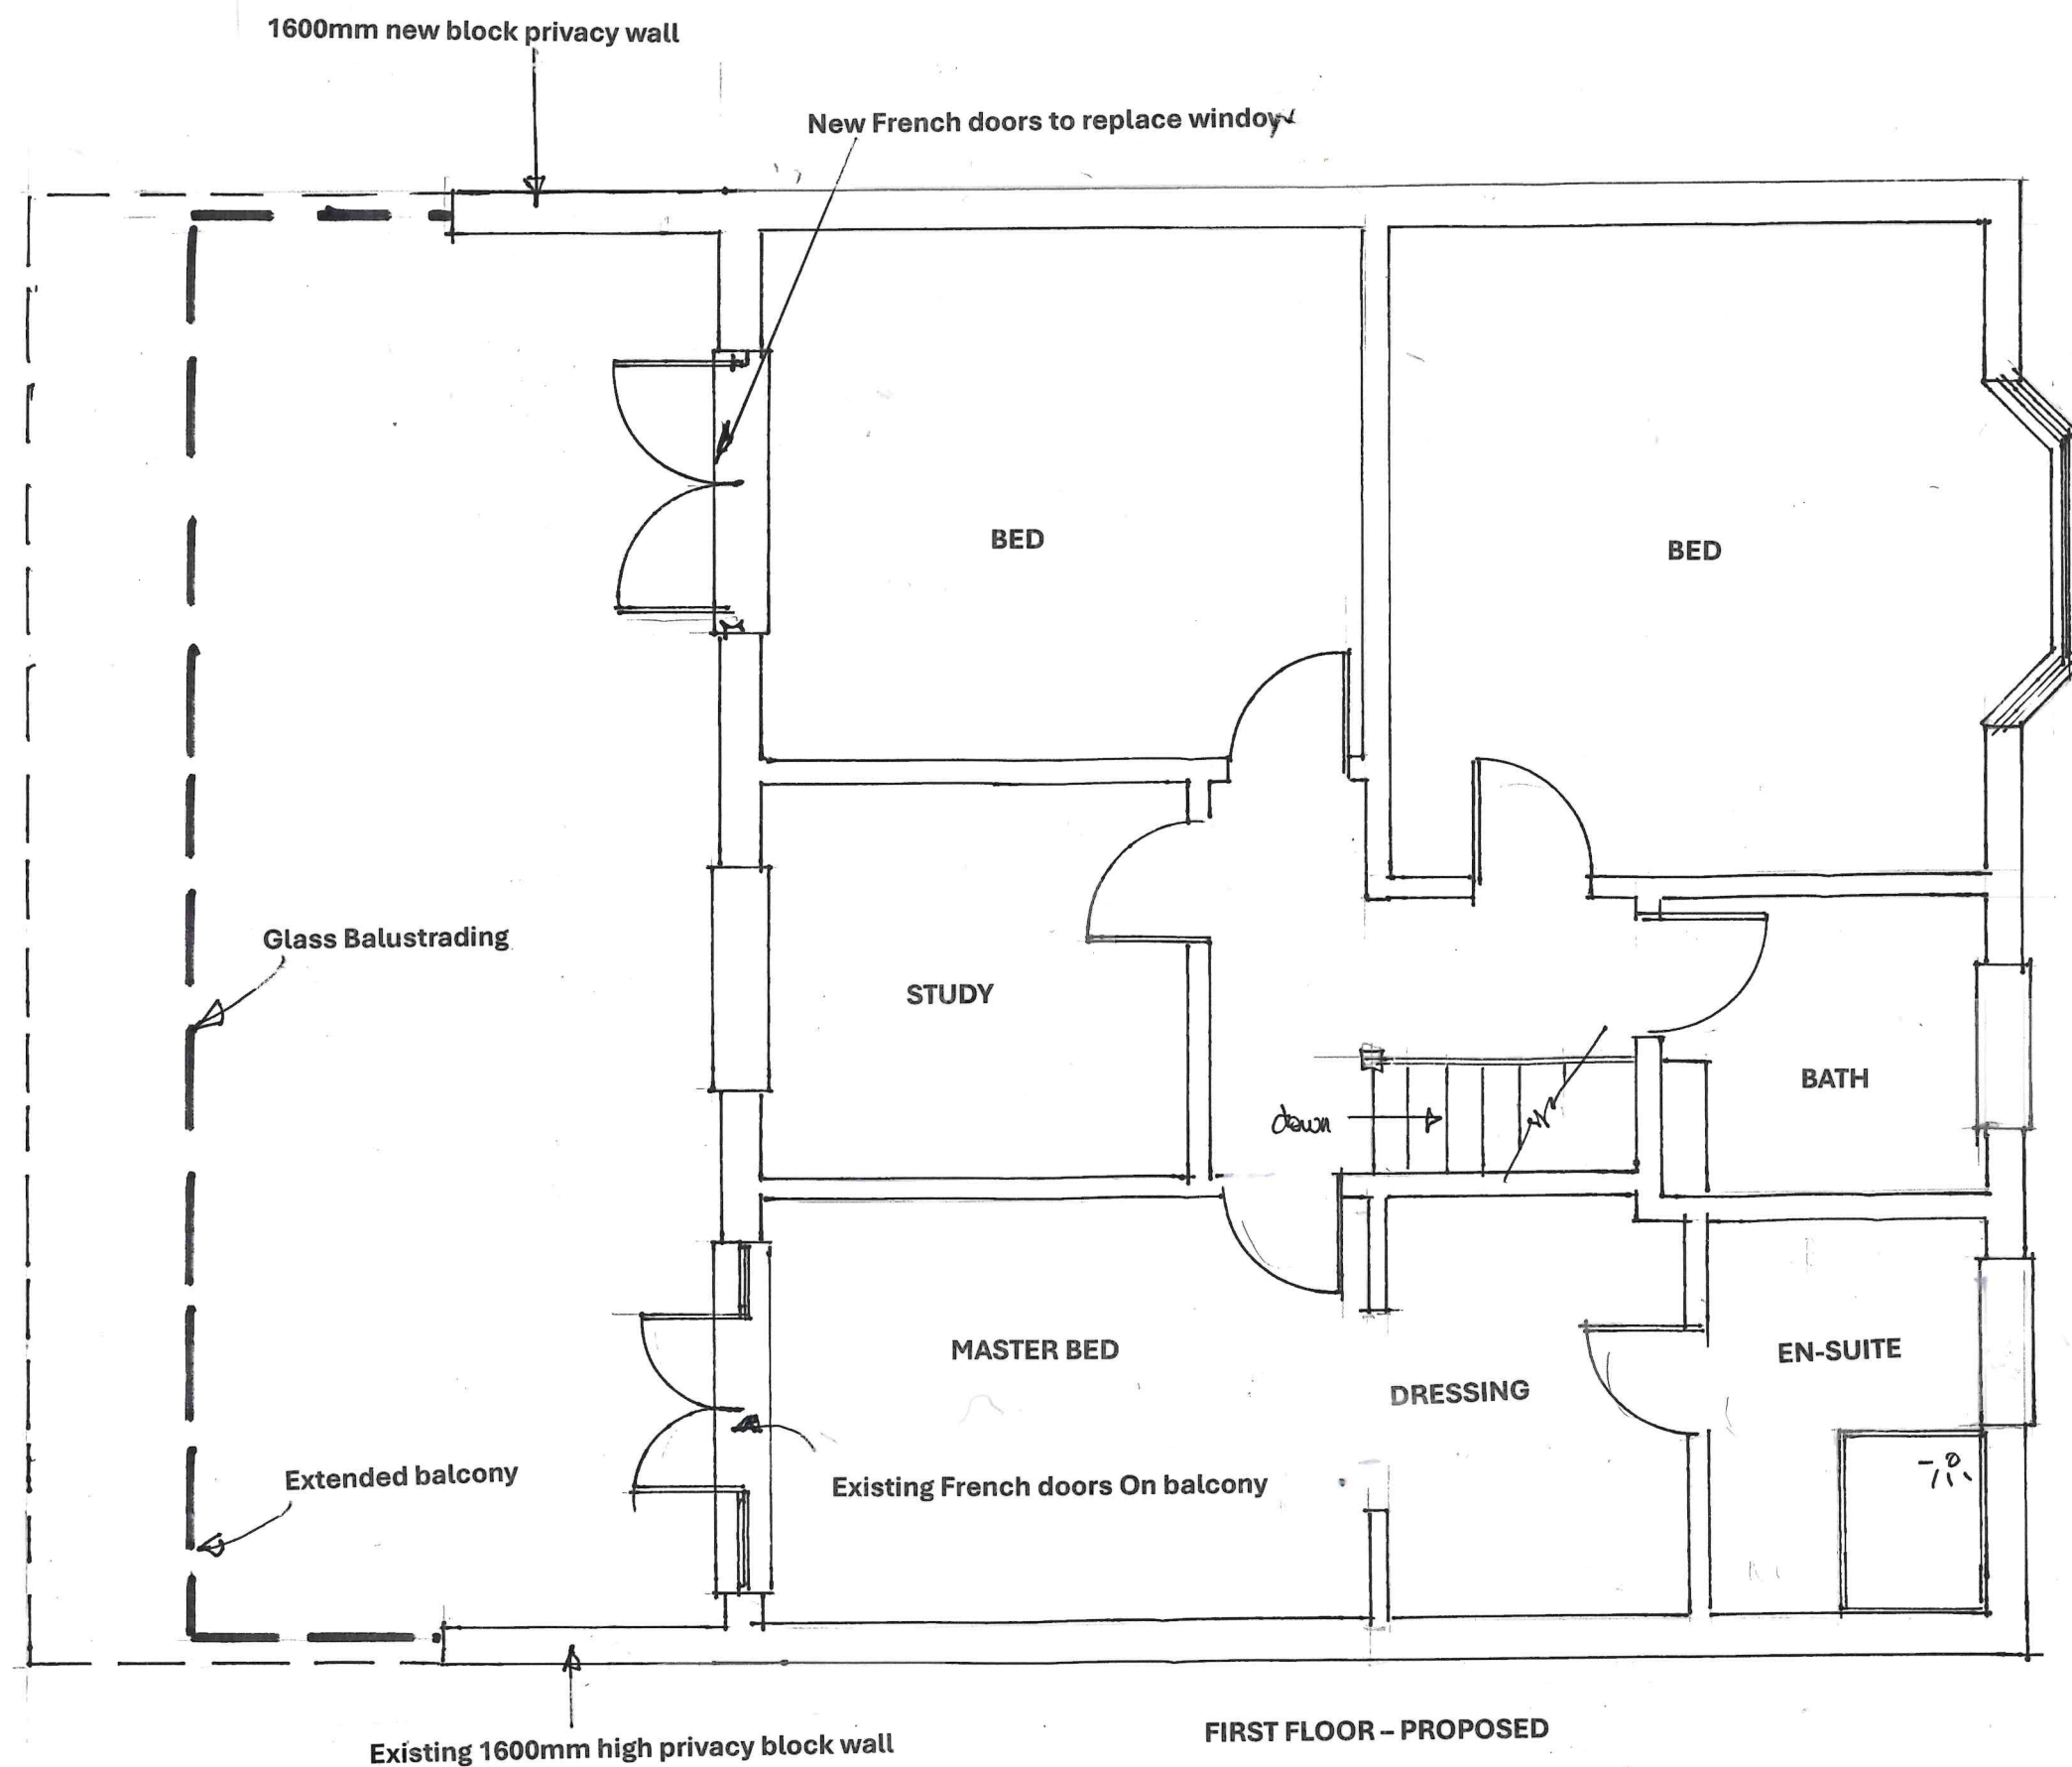

1:50 @ A3.



Title:

PROPOSED REAR EXTENSION
AND ALTERATIONS

AT
78 ST. JOHNS ROAD
HEDGE END
SOUTHAMPTON

Drwg.no LS/P/06

Scale: 1:50

Date: May 26.