


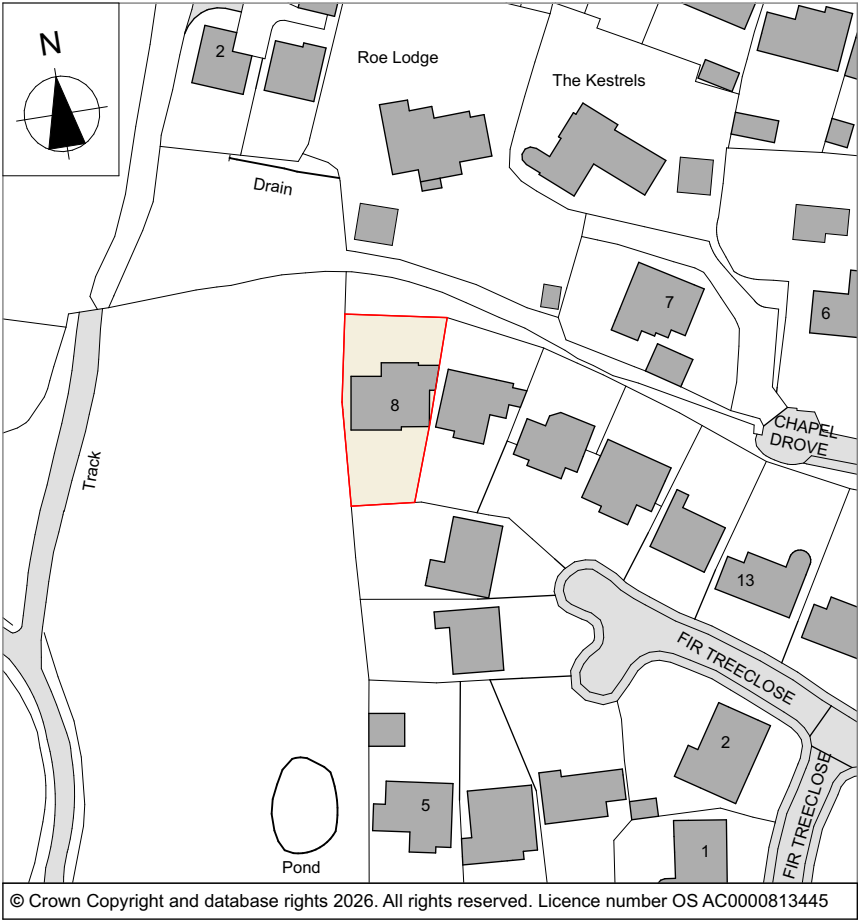

PLANNING APPROVAL

P2	Council Requirements added	13.05.26	FR
P1	Design Revision 3	20.03.26	FR
Revision	Description	Date	Drawn

Designer :



GRK Architecture
www.grka.co.uk

Project :
8 Fir Tree Close
Proposed House Extension

Drawing :
Location Plan

Date : March 2025	Scale : 1:1250 @ A1	Revision:
Drawing No. : 158 / 100	Status :	P2