

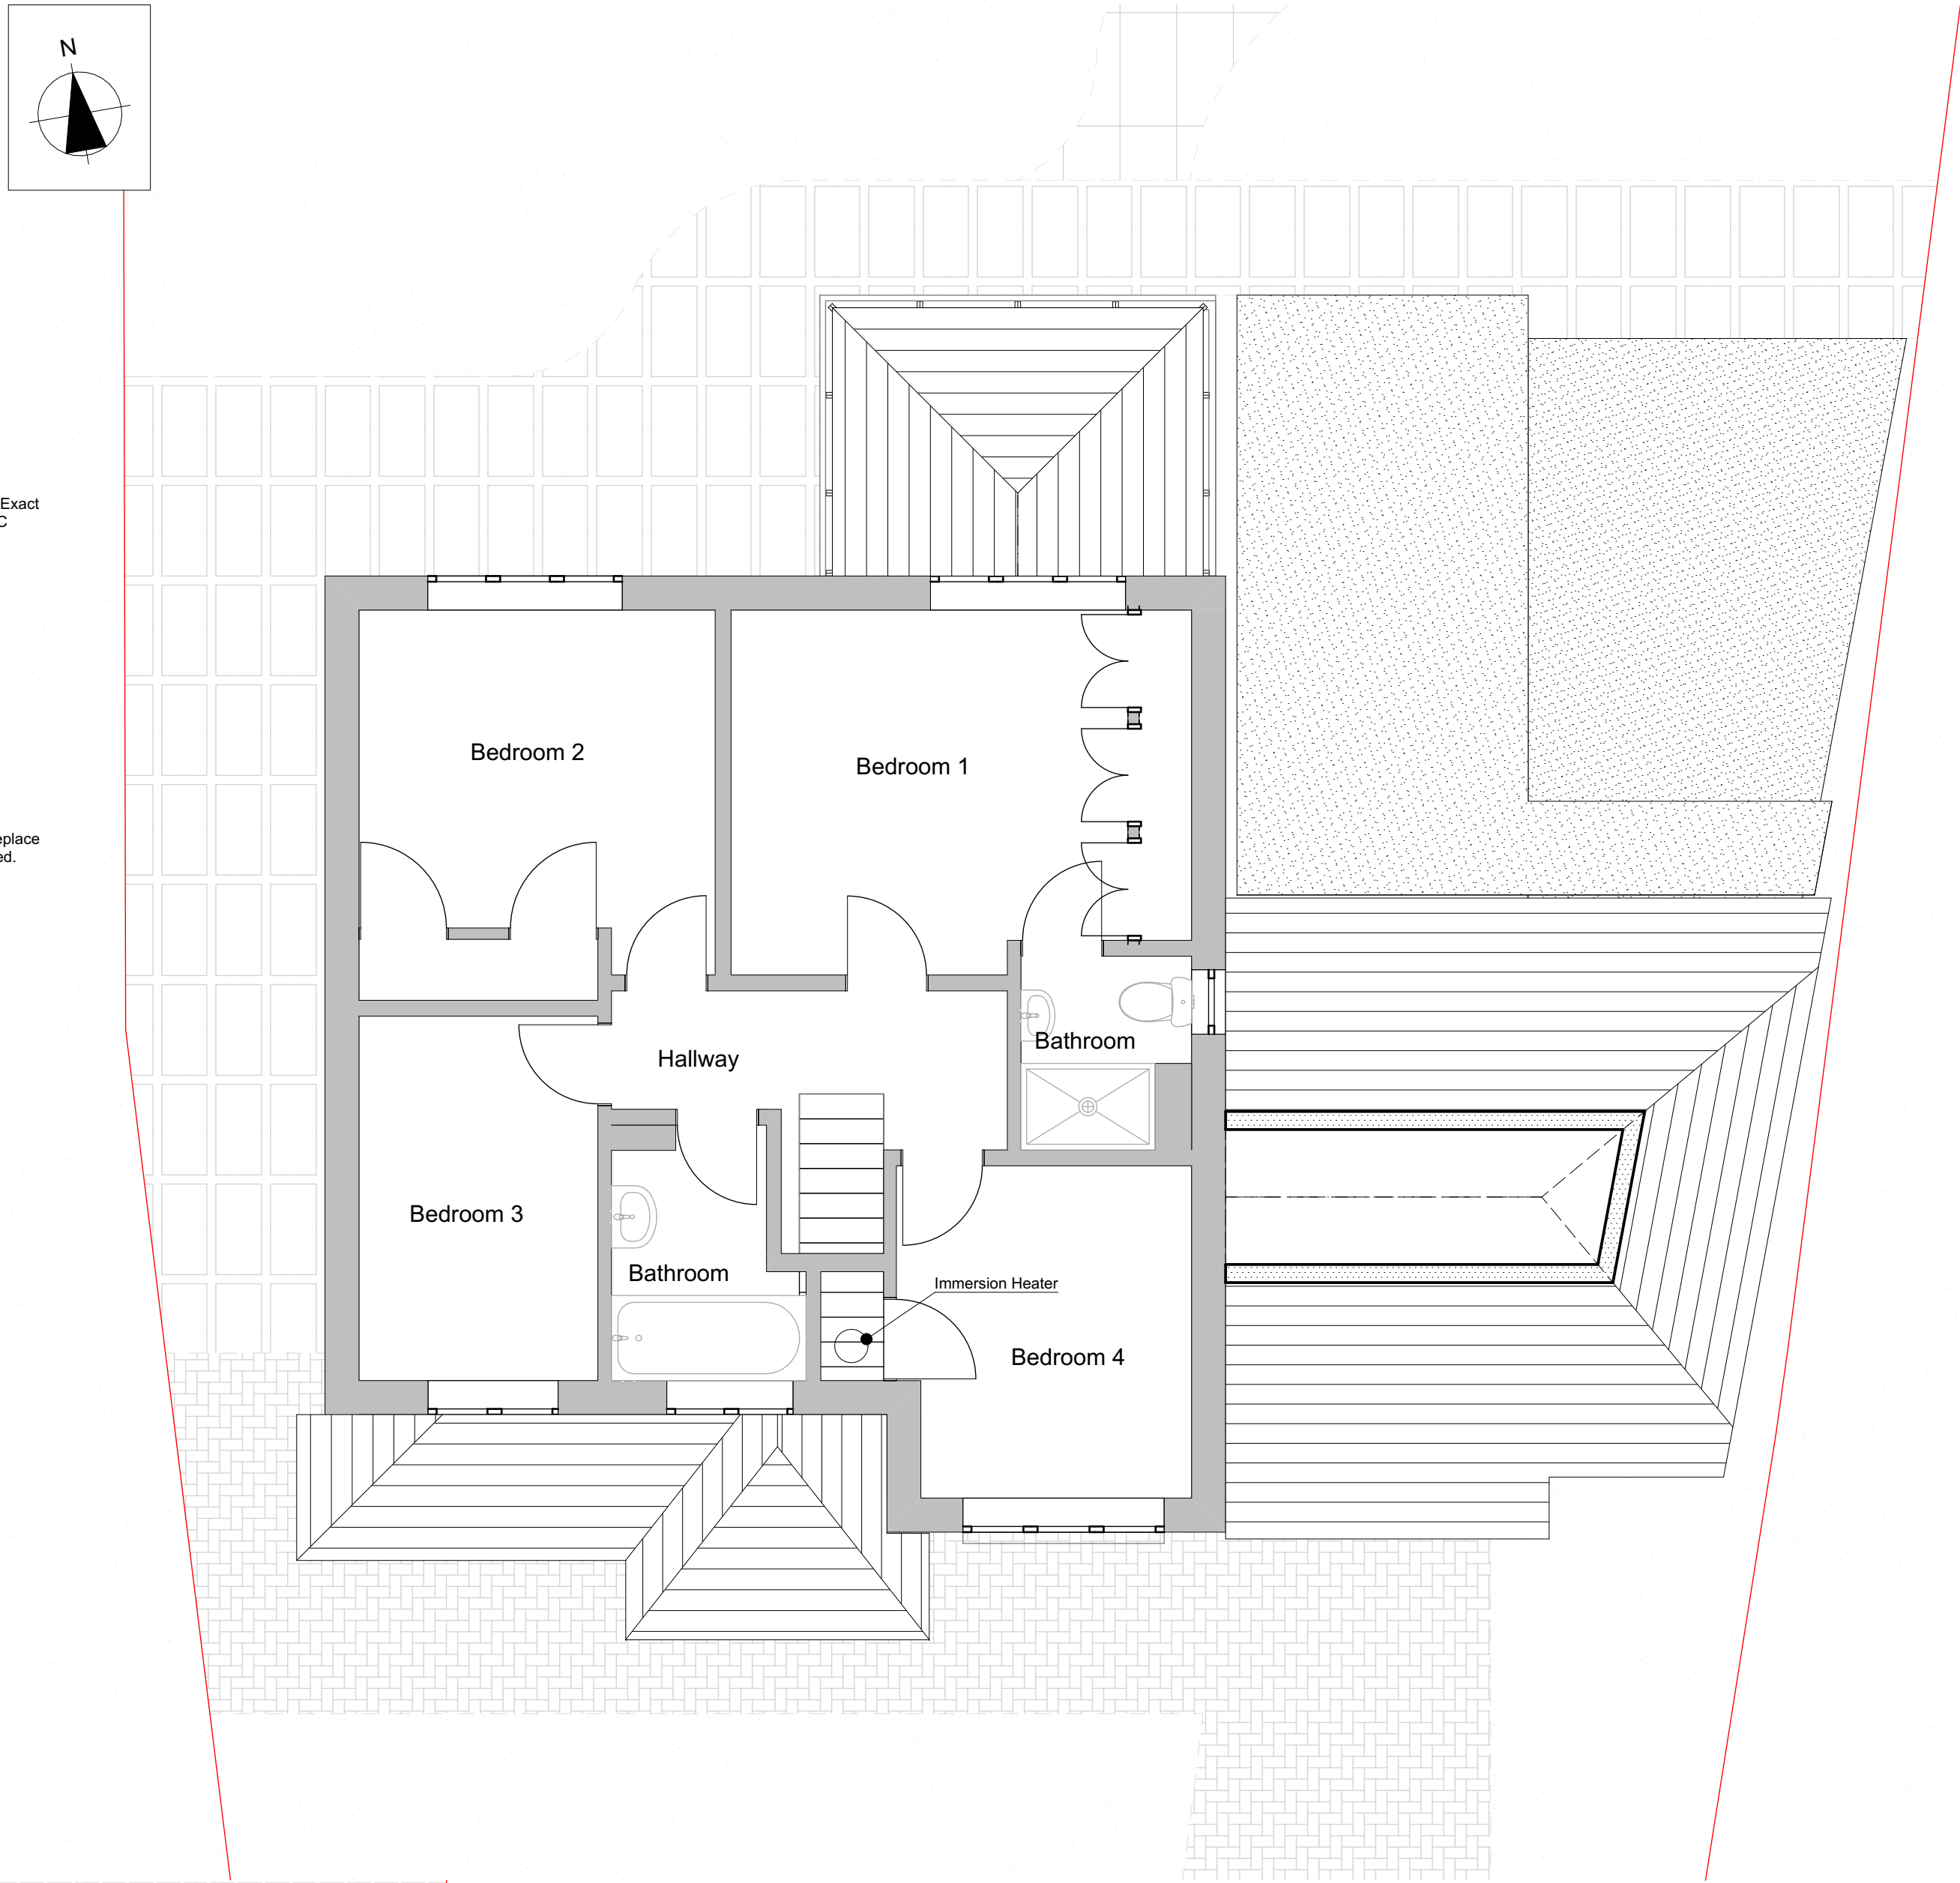
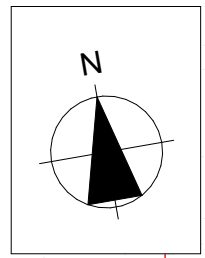




EXISTING PLAN - GROUND FLOOR
SCALE 1:50

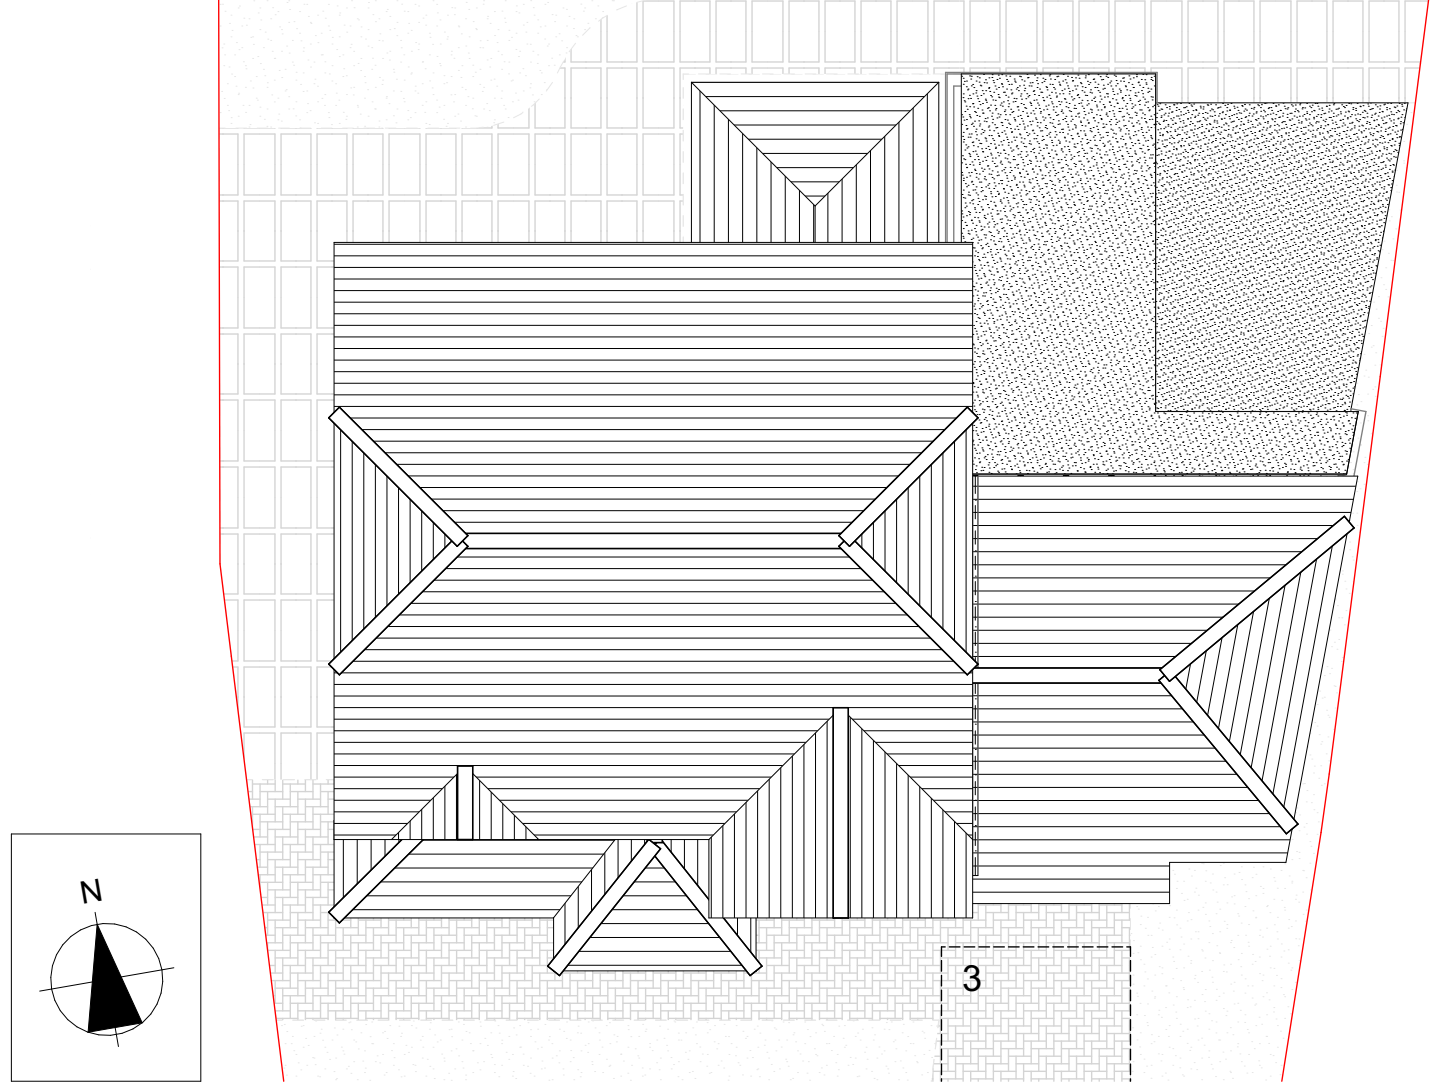

EXISTING PLAN - FIRST FLOOR
SCALE 1:50

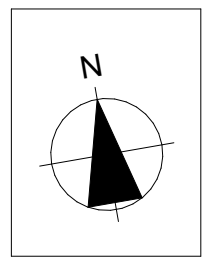

EXISTING PLAN - ROOF
SCALE 1:100

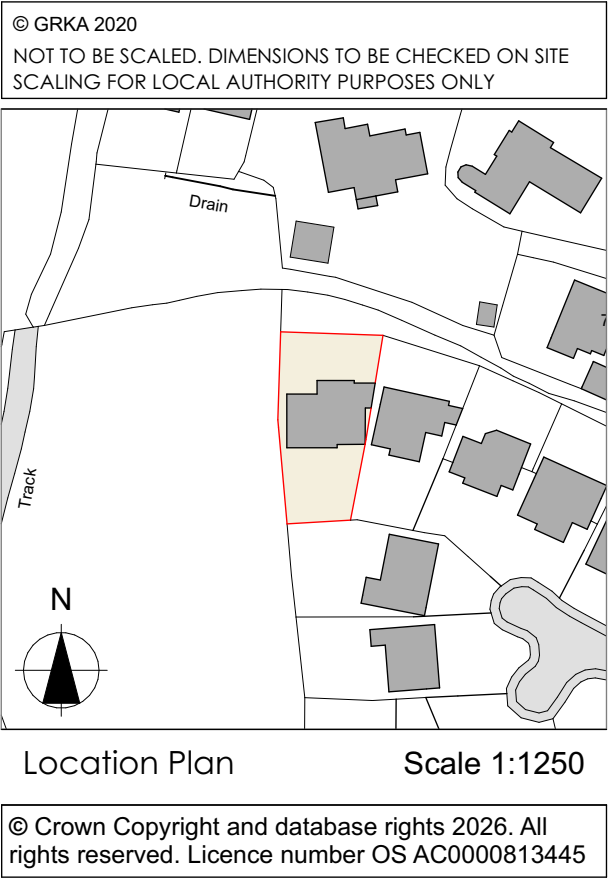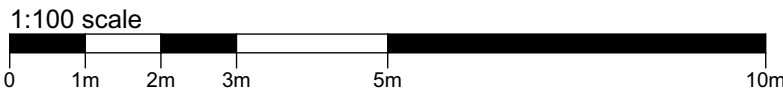

Location Plan
Scale 1:1250

© Crown Copyright and database rights 2026. All rights reserved. Licence number OS AC0000813445

PLANNING APPROVAL			
P2	Council Requirements added	13.05.26	FR
P1	Design Revision 3	20.03.26	FR
Revision	Description	Date	Drawn
Designer :			
			
Project :			
8 Fir Tree Close			
Proposed House Extension			
Drawing :			
Existing Plans			
Date :	Scale :		
March 2025	1:50, 1:100 @ A1		
Drawing No. :	Status :	Revision:	
158 / 101		P2	