



EXISTING ELEVATION - SOUTH



EXISTING ELEVATION - NORTH


© GRKA 2020
NOT TO BE SCALED. DIMENSIONS TO BE CHECKED ON SITE
SCALING FOR LOCAL AUTHORITY PURPOSES ONLY

Location Plan Scale 1:1250

© Crown Copyright and database rights 2026. All rights reserved. Licence number OS AC0000813445



EXISTING ELEVATION - WEST

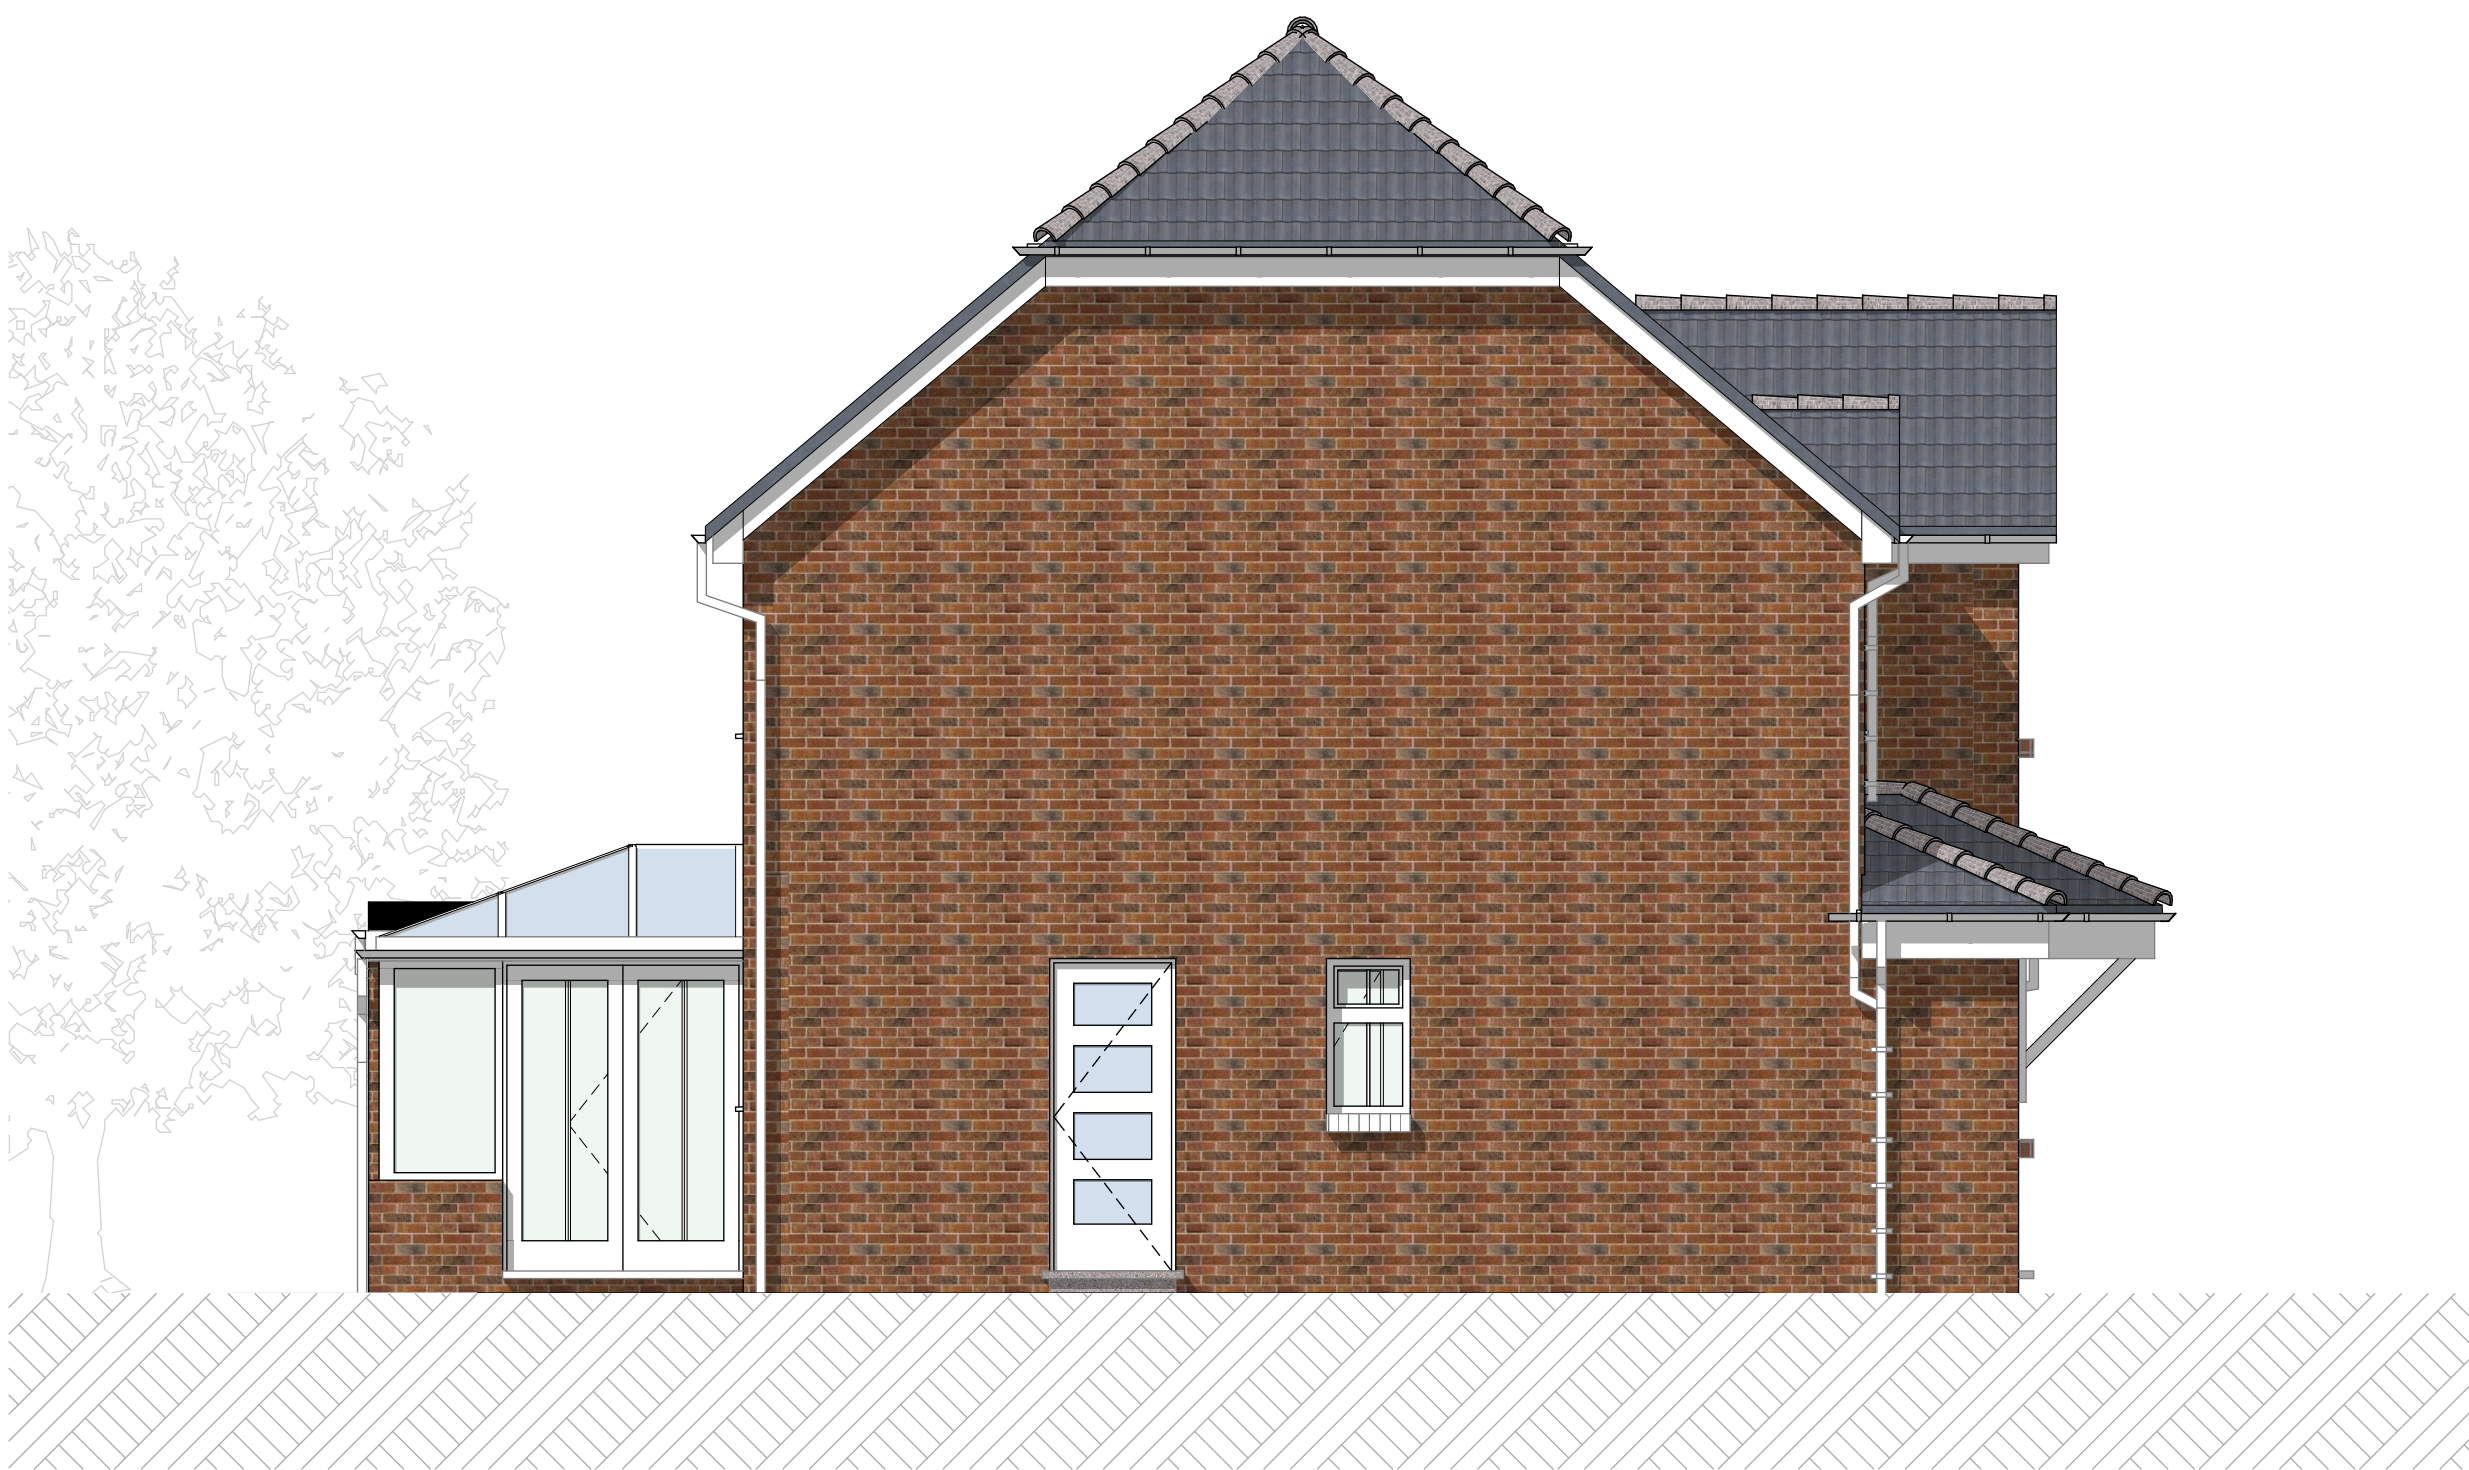

EXISTING ELEVATION - EAST

PLANNING APPROVAL			
P2	Council Requirements added	13.05.26	FR
P1	Design Revision 3	20.03.26	FR
Revision	Description	Date	Drawn

Designer :

Project :
8 Fir Tree Close
Proposed House Extension

Drawing :
Existing Elevations

Date :	Scale :	
March 2025	1:50 @ A1	
Drawing No. :	Status :	Revision:
158 / 103		P2