



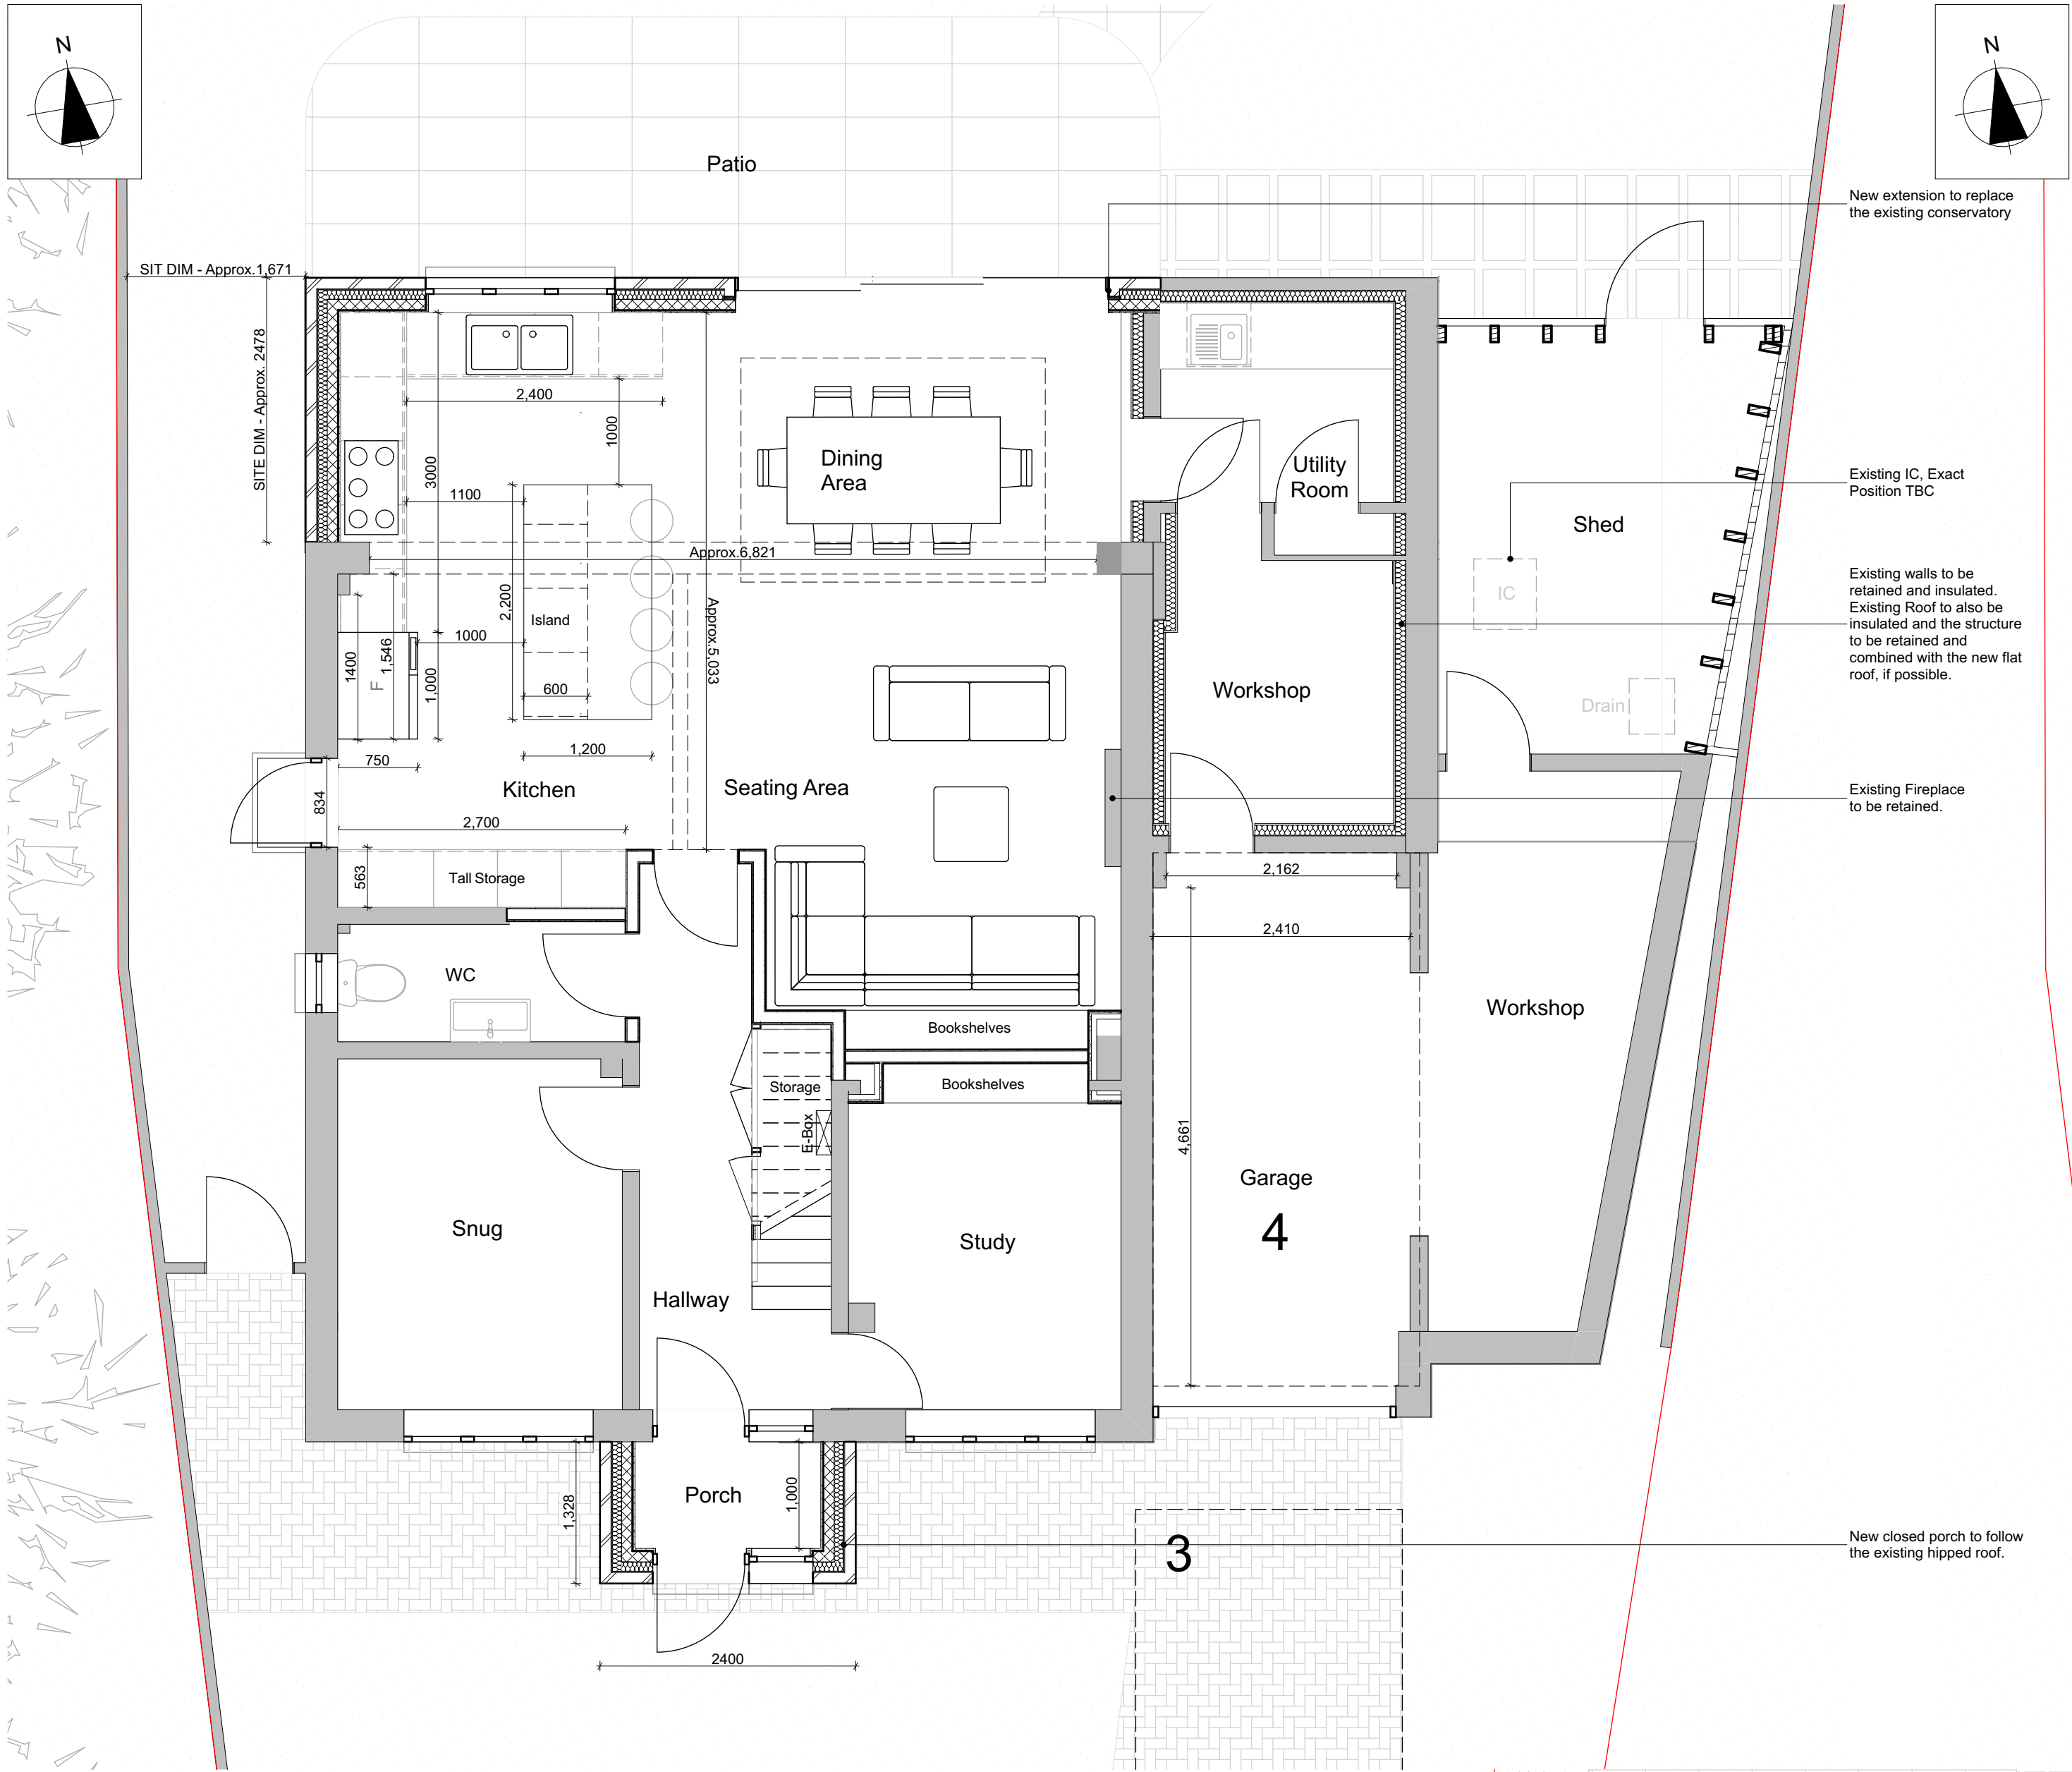



PROPOSED PLAN - GROUND FLOOR  
SCALE 1:50



PROPOSED PLAN - FIRST FLOOR  
SCALE 1:50

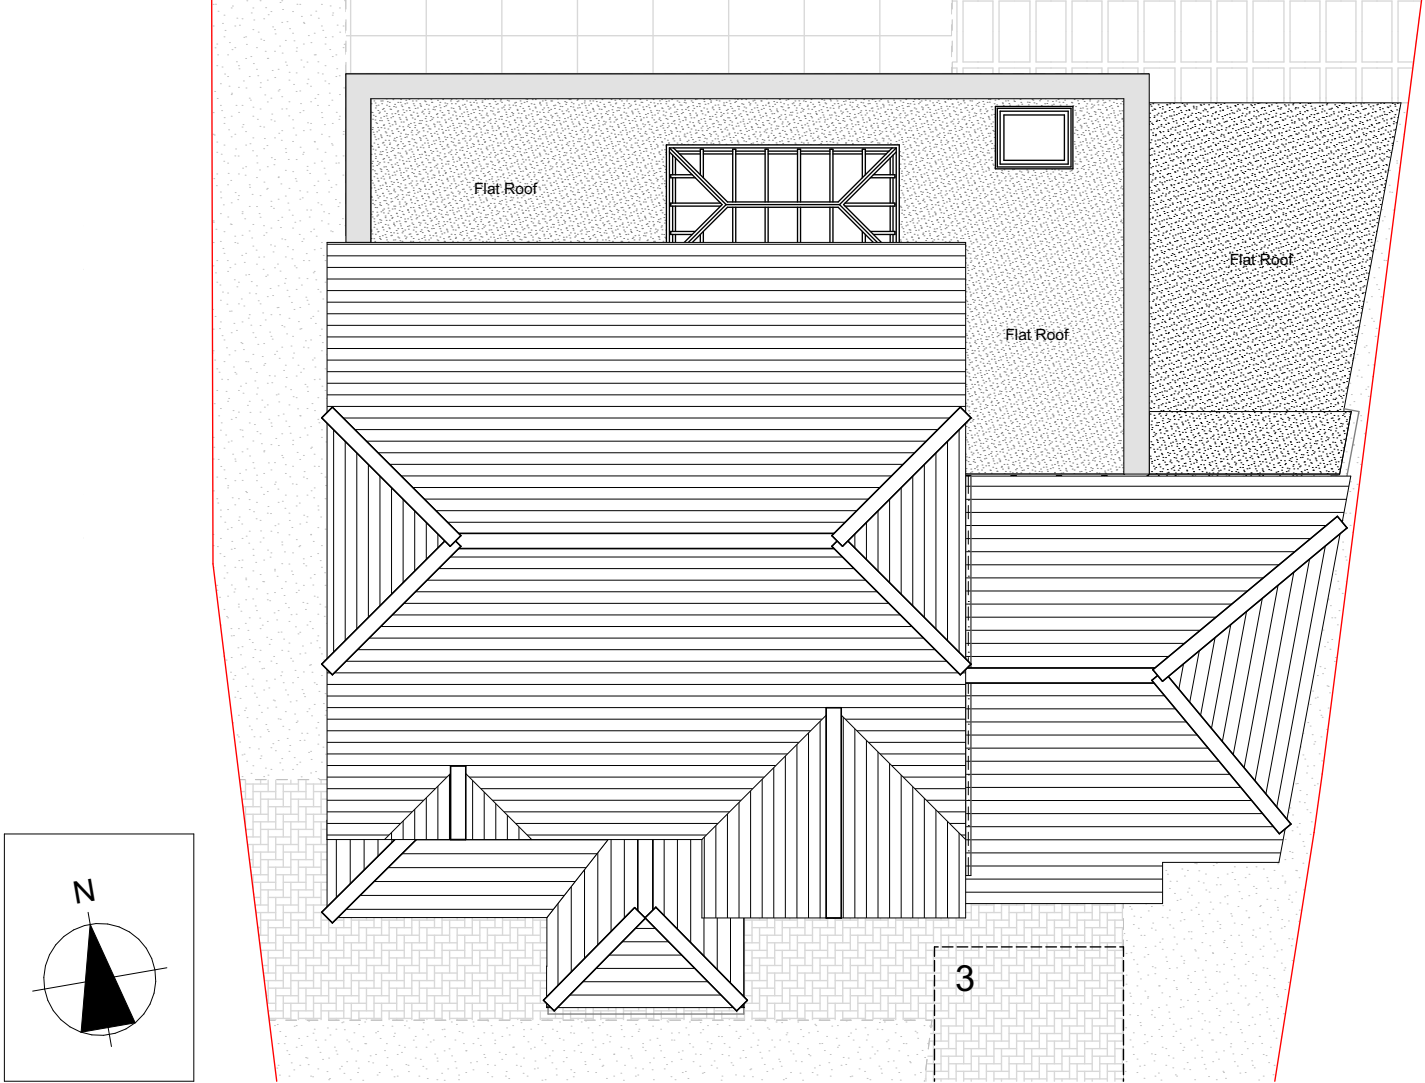

PROPOSED PLAN - ROOF  
SCALE 1:100

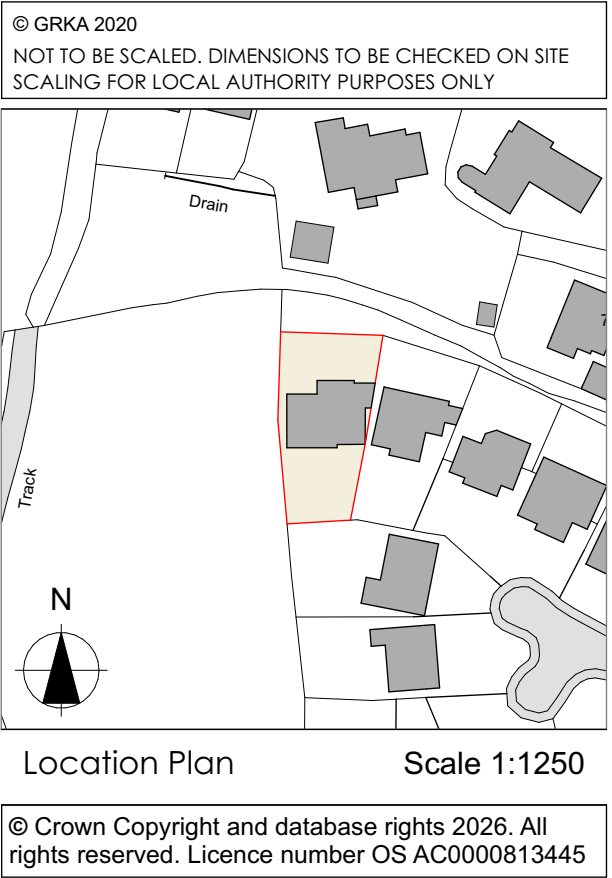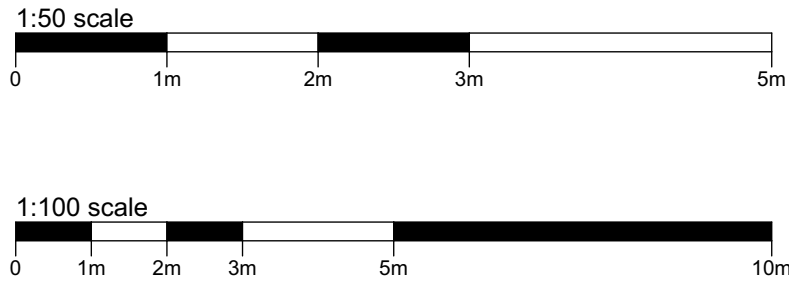

Location Plan  
Scale 1:1250

© Crown Copyright and database rights 2026. All rights reserved. Licence number OS AC0000813445

| PLANNING APPROVAL                                                                     |                            |                  |       |
|---------------------------------------------------------------------------------------|----------------------------|------------------|-------|
|                                                                                       |                            |                  |       |
| P2                                                                                    | Council Requirements added | 13.05.26         | FR    |
| P1                                                                                    | Design Revision 3          | 20.03.26         | FR    |
| Revision                                                                              | Description                | Date             | Drawn |
| Designer :                                                                            |                            |                  |       |
|  |                            |                  |       |
| Project :                                                                             |                            |                  |       |
| 8 Fir Tree Close                                                                      |                            |                  |       |
| Proposed House Extension                                                              |                            |                  |       |
| Drawing :                                                                             |                            |                  |       |
| Proposed Plans                                                                        |                            |                  |       |
| Date :                                                                                |                            | Scale :          |       |
| March 2025                                                                            |                            | 1:50, 1:100 @ A1 |       |
| Drawing No. :                                                                         |                            | Status :         |       |
| 158 / 102                                                                             |                            | Revision:        |       |
|                                                                                       |                            | P2               |       |