


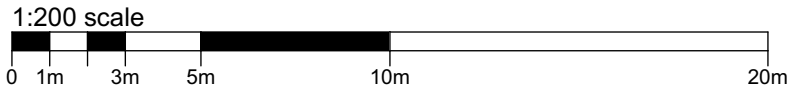

© Crown Copyright and database rights 2026. All rights reserved. Licence number OS AC0000813445

PROPOSED PLAN - BLOCK PLAN
SCALE 1:200



© GRKA 2020
NOT TO BE SCALED. DIMENSIONS TO BE CHECKED ON SITE
SCALING FOR LOCAL AUTHORITY PURPOSES ONLY

Location Plan

Scale 1:1250

© Crown Copyright and database rights 2026. All rights reserved. Licence number OS AC0000813445

PLANNING APPROVAL

P2	Council Requirements added	13.05.26	FR
P1	Design Revision 3	20.03.26	FR
Revision	Description	Date	Drawn

Designer :

GRK Architecture
www.grka.co.uk

Project :
8 Fir Tree Close
Proposed House Extension

Drawing :
Proposed Block Plan 1_200

Date :
March 2025

Scale :
1:200 @ A1

Drawing No. :
158 / 106

Status :
P2

Revision: